PROJ. REFERENCE NO.	SHEET NO.
B-4565	TMP-4C

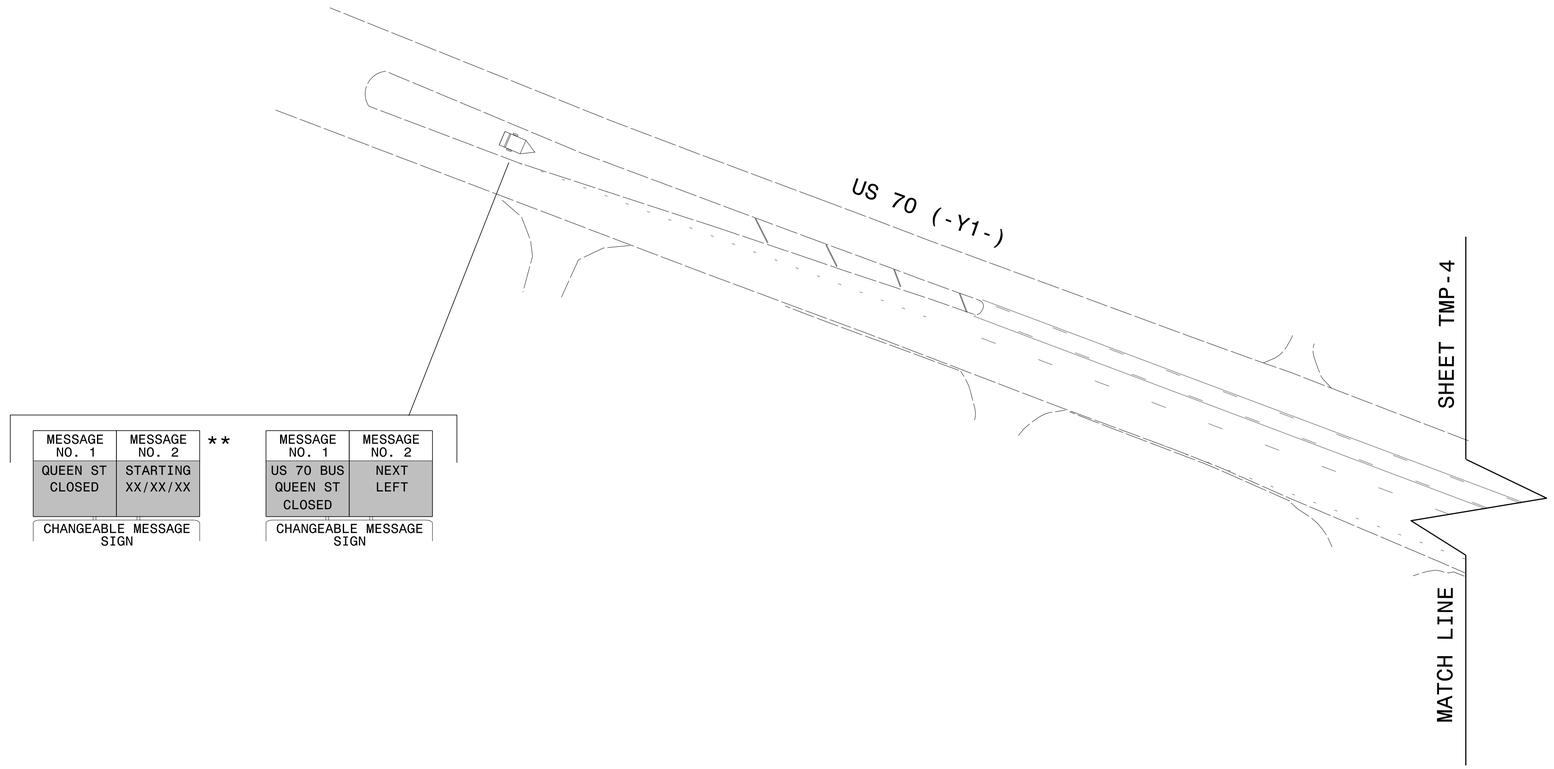

**ADVERTISEMENT FOR QUEEN ST./US 70 BUS/ NC 58 CLOSURE SHALL BE PLACED TWO WEEKS PRIOR TO CLOSURE.

APPROVED: DocuSigned by: Steve Kite E27CE30E1DFC442... DATE: 11/4/2014

SEAL

NORTH CAROLINA PROFESSIONAL SEAL 022104 ENGINEER JOHN S. KITE JR.

DIVISION OF HIGHWAYS STATE OF NORTH CAROLINA DEPARTMENT OF TRANSPORTATION WORK ZONE TRAFFIC CONTROL

TEMPORARY TRAFFIC CONTROL DETAIL PHASE I

11/4/2014
P:\TIPProjects-B\B4565\Traffic\TrafficControl\TCP\B4565_TC_TMP_04C.dgn
User:sngreen