PROJ. REFERENCE NO.	SHEET NO.
B-4565	TMP-4A

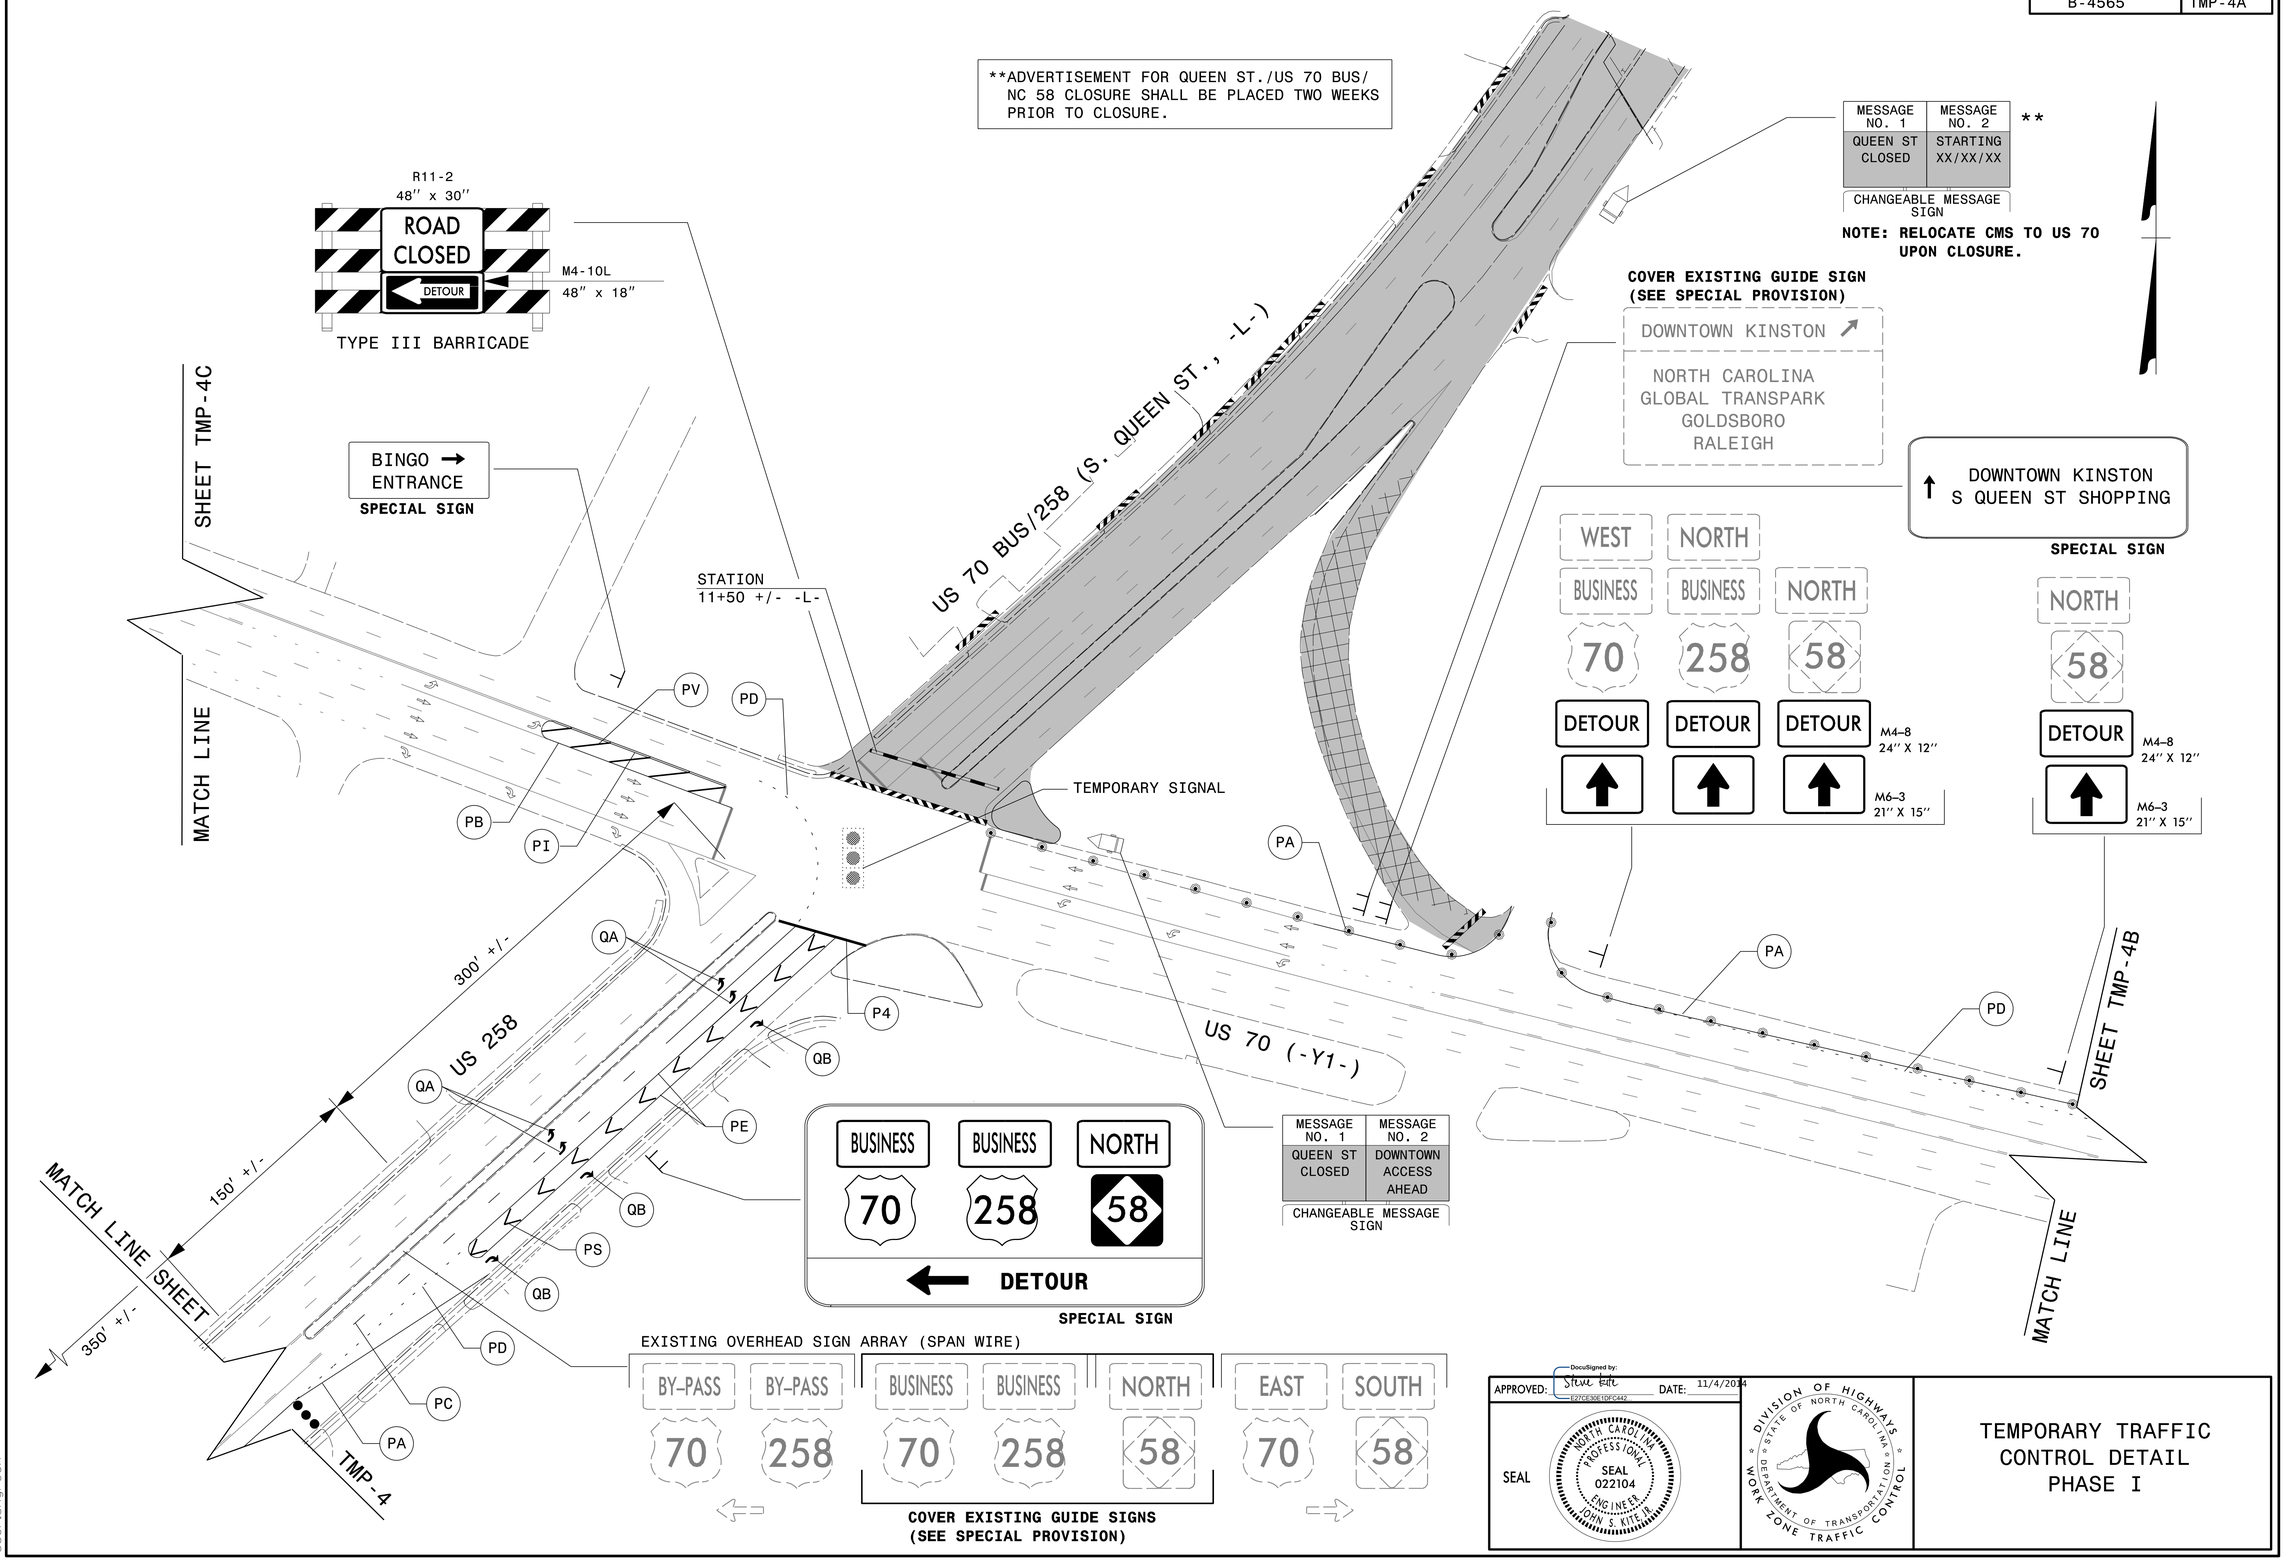

APPROVED: Steve Toth DATE: 11/4/2014

SEAL

NORTH CAROLINA PROFESSIONAL ENGINEER SEAL 022104 JOHN S. KITE, JR.

DIVISION OF HIGHWAYS STATE OF NORTH CAROLINA DEPARTMENT OF TRANSPORTATION WORK ZONE TRAFFIC CONTROL

TEMPORARY TRAFFIC CONTROL DETAIL PHASE I

11/4/2014
P:\TIPProjects-B\B4565\Traffic\TrafficControl\TCP\B4565_TC_TMP_04A.dgn
User:sngreen