PROJ. REFERENCE NO.	SHEET NO.
B-4565	TMP-3

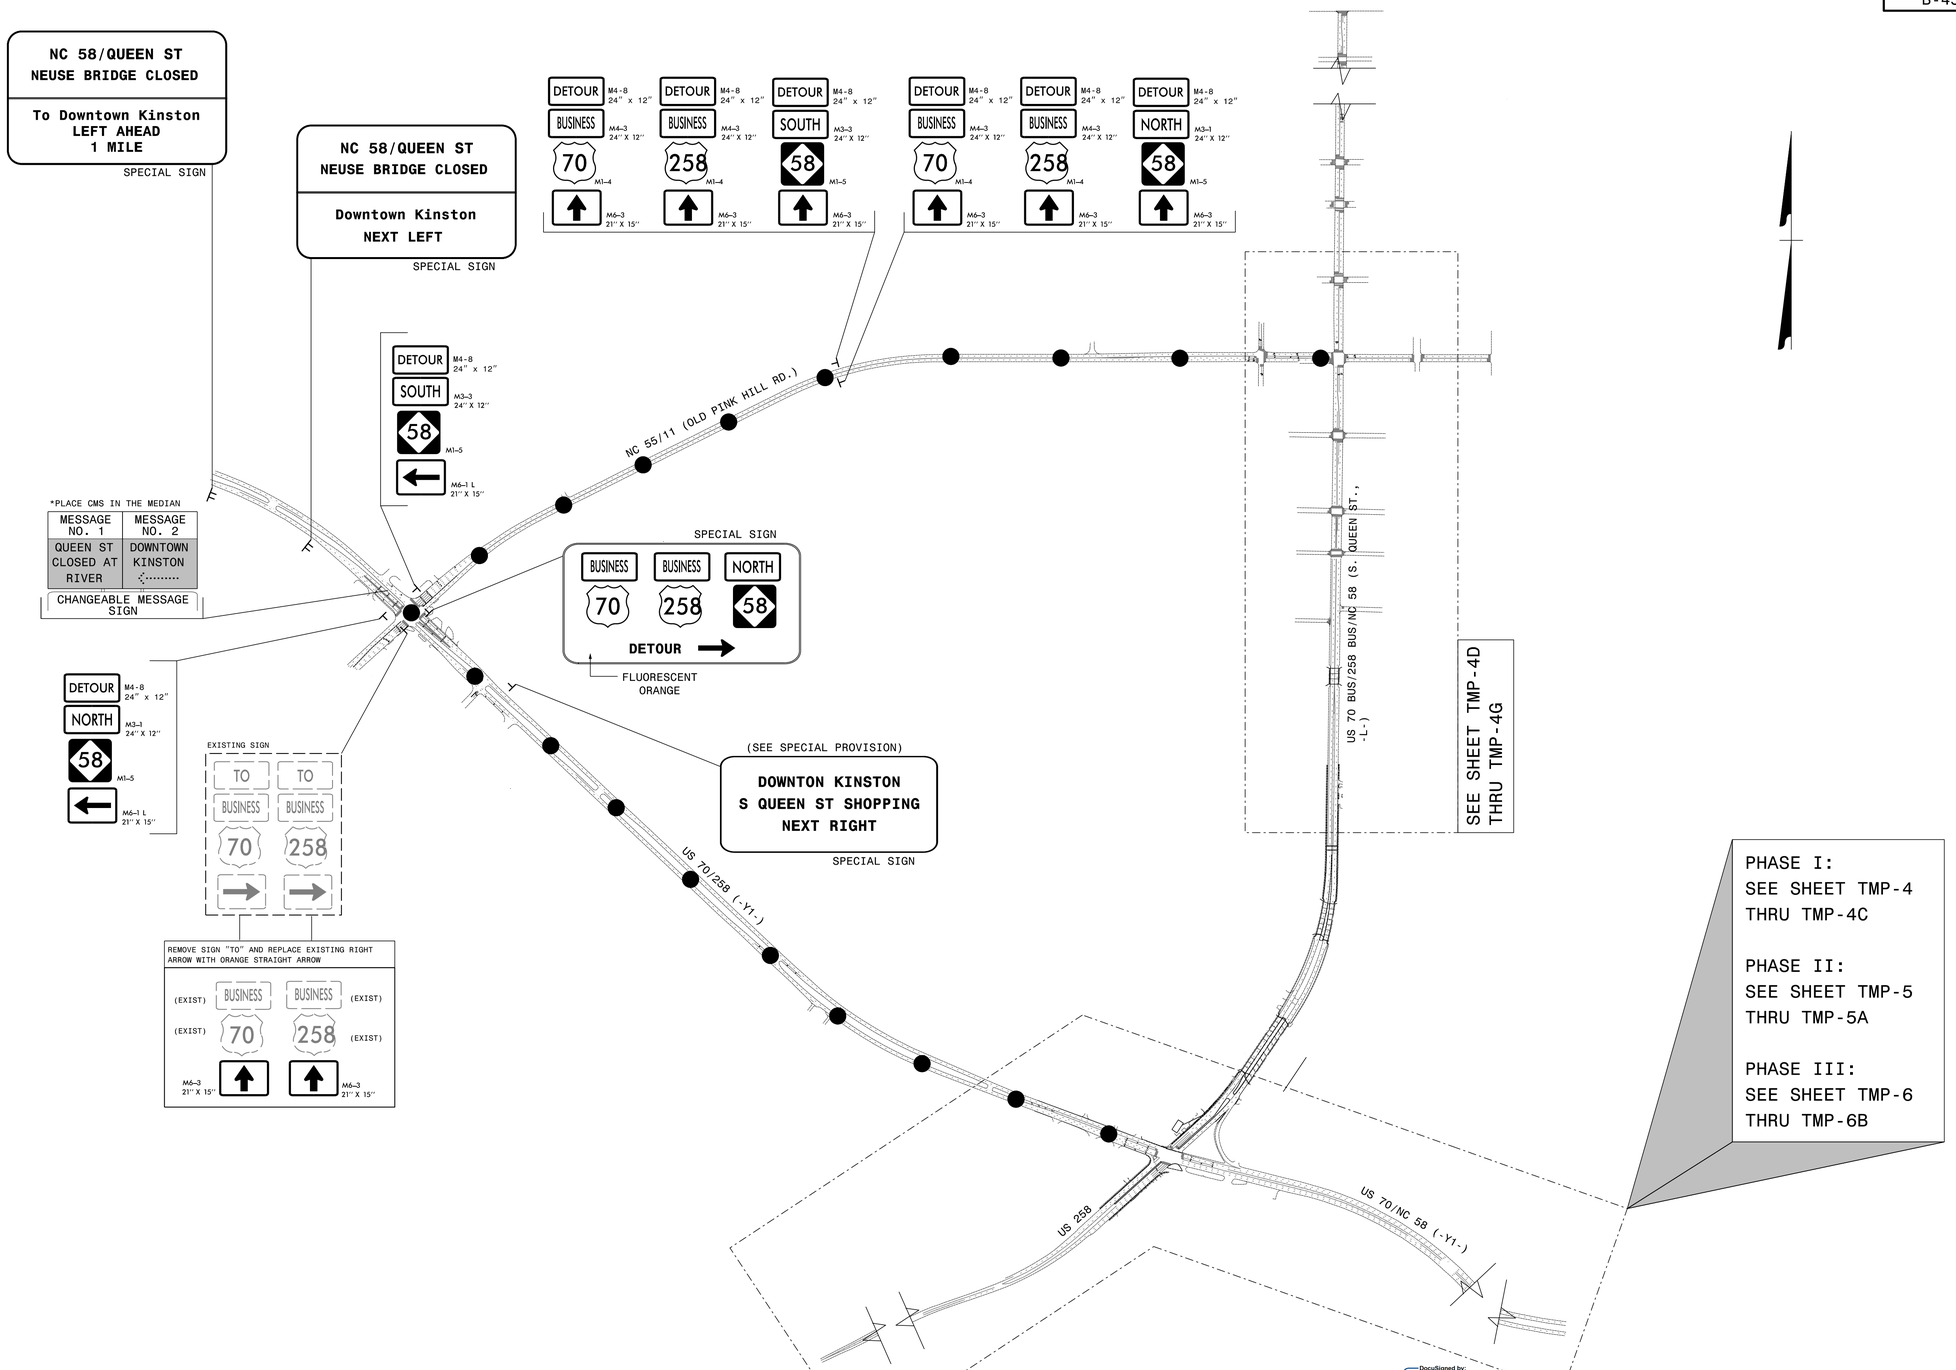

PHASE I:
SEE SHEET TMP-4
THRU TMP-4C

PHASE II:
SEE SHEET TMP-5
THRU TMP-5A

PHASE III:
SEE SHEET TMP-6
THRU TMP-6B

APPROVED: DocuSigned by: Steve Cole DATE: 11/3/2014

SEAL

NORTH CAROLINA PROFESSIONAL SEAL 022104 ENGINEER JOHN S. KITE, JR.

DIVISION OF HIGHWAYS STATE OF NORTH CAROLINA DEPARTMENT OF TRANSPORTATION WORK ZONE TRAFFIC CONTROL

TEMPORARY
DETOUR ROUTE
SIGNING

10/29/2014
P:\TIPProjects-B\B4565\Traffic\TrafficControl\TCP\B4565_TC_TMP_03.dgn
Usersngreen