PROJ. REFERENCE NO.	SHEET NO.
B-4565	TMP-4G

NOTE: RELOCATE CMS TO MEDIAN UP CLOSURE

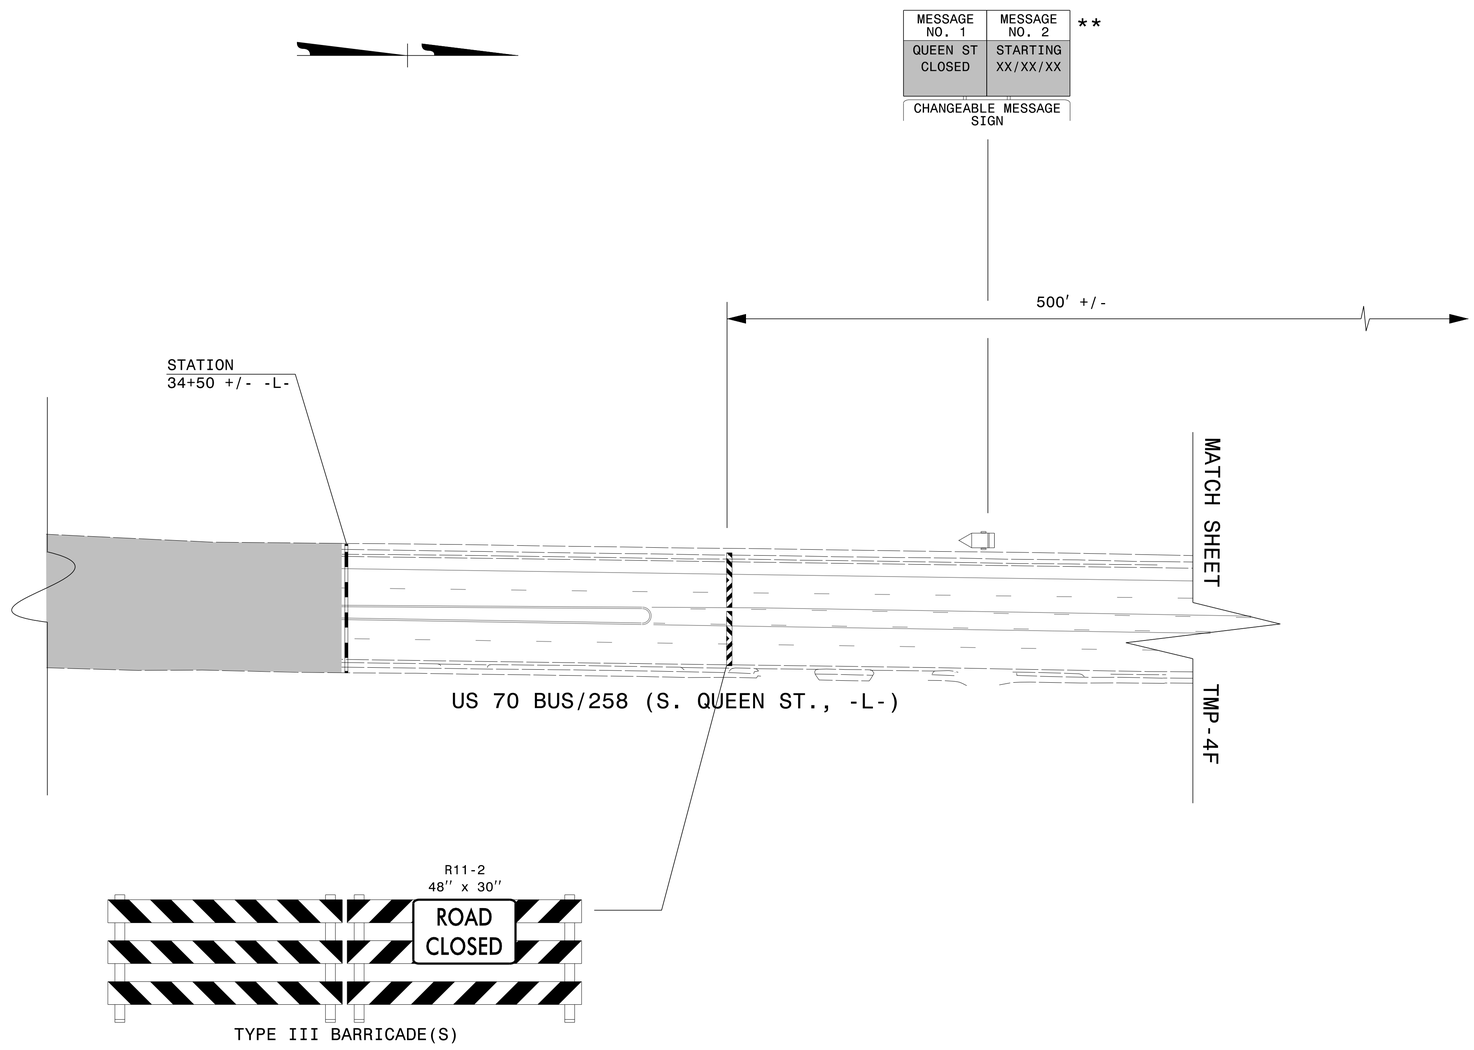

**ADVERTISEMENT FOR QUEEN ST./US 70 BUS/ NC 58 CLOSURE SHALL BE PLACED TWO WEEKS PRIOR TO CLOSURE.

APPROVED: DocuSigned by: Steve Exum E27CE30E1DFC442... DATE: 11/4/2014

SEAL

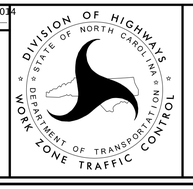

TEMPORARY TRAFFIC CONTROL DETAIL PHASE I

11/4/2014
P:\TIPProjects-B\B4565\Traffic\TrafficControl\TCP\B4565_TC_TMP_04G.dgn
User:snqreen