PROJ. REFERENCE NO.	SHEET NO.
B-4565	TMP-4F

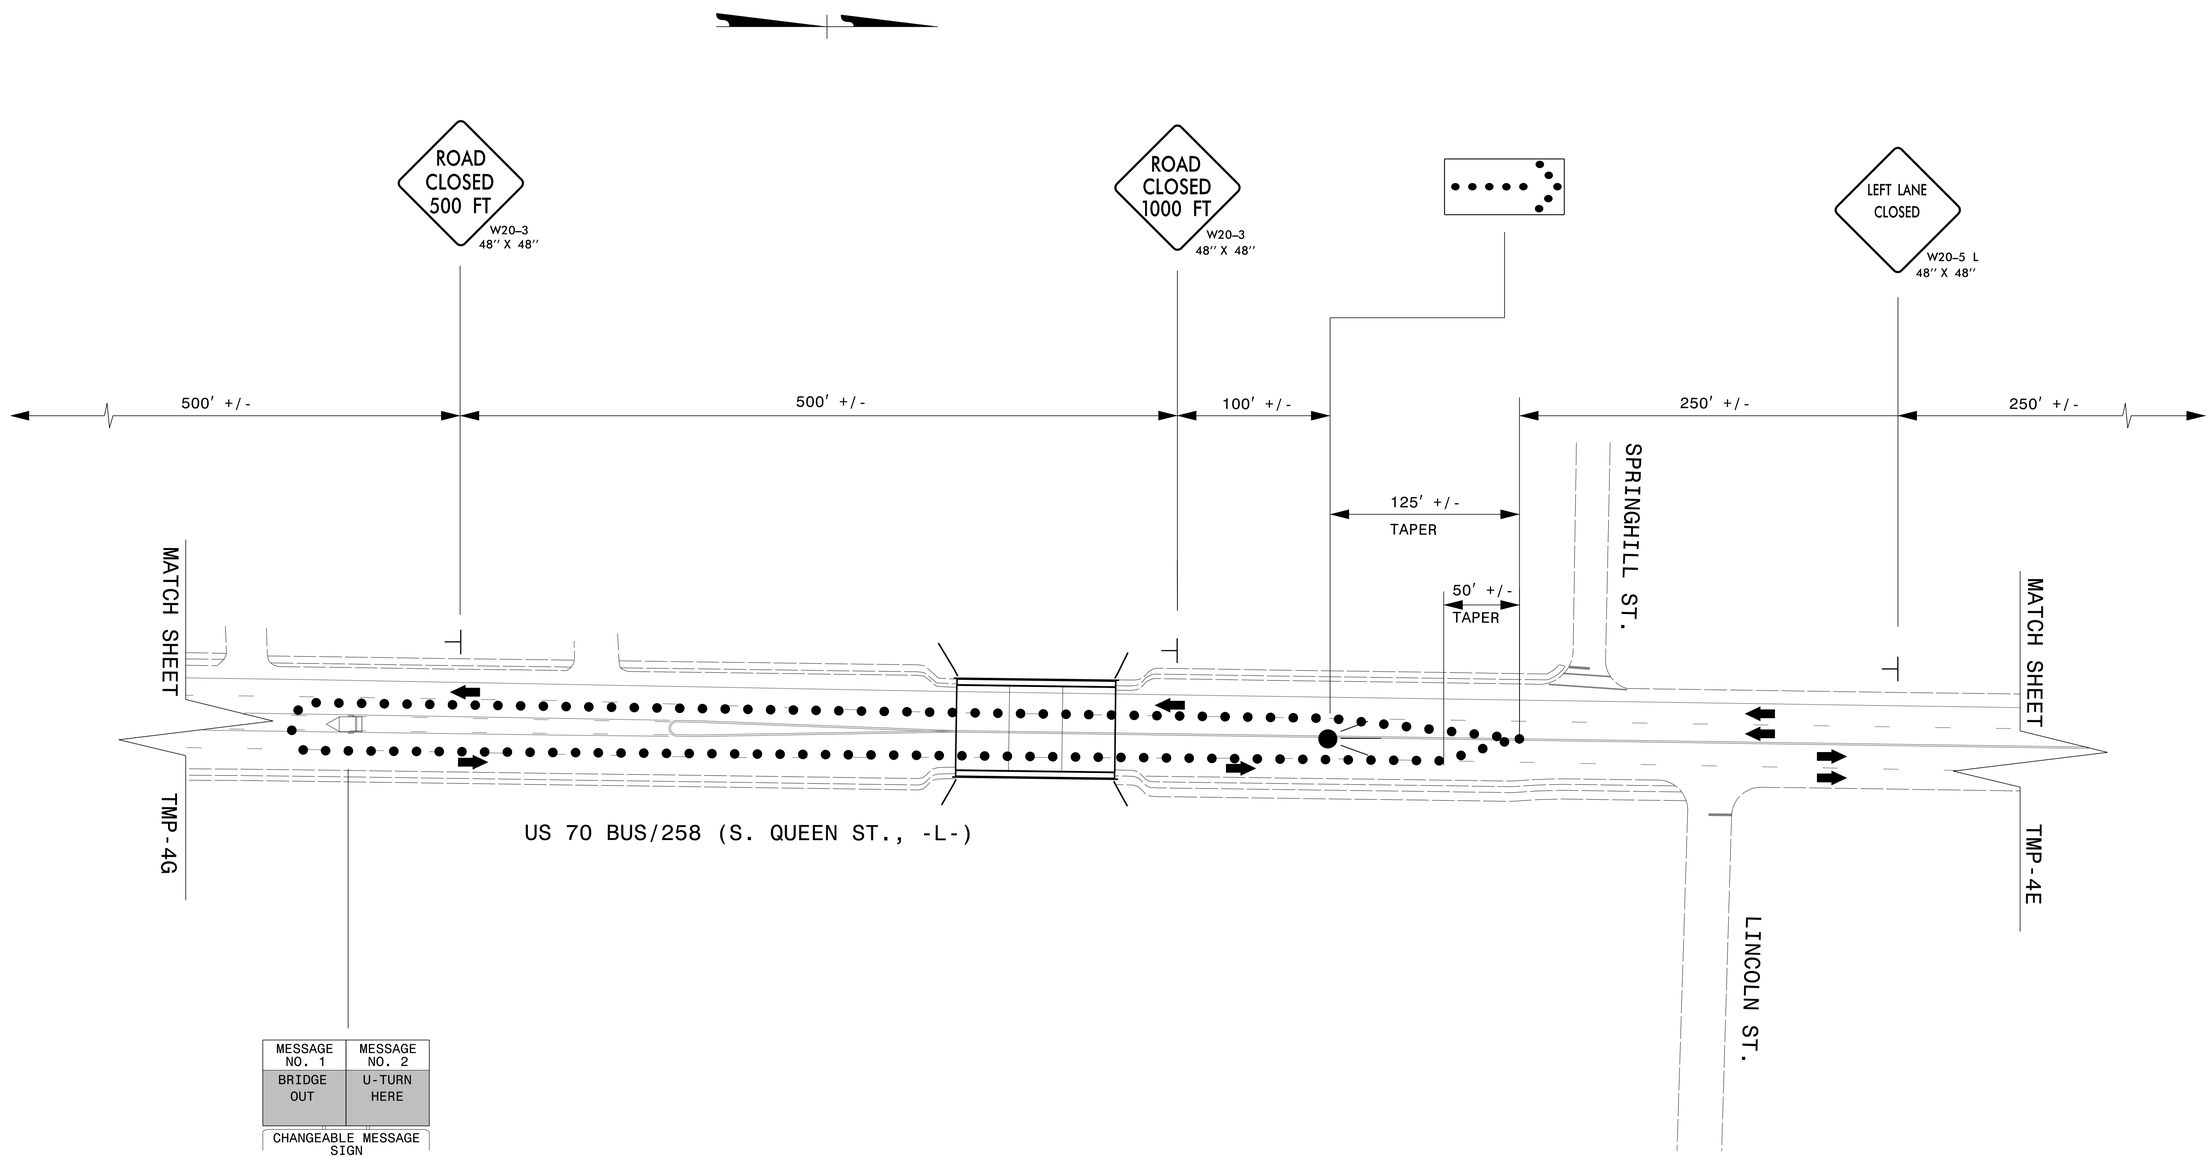

APPROVED: DocuSigned by: Steve Lutz DATE: 11/3/2014

SEAL

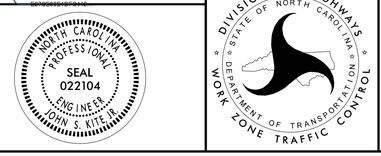

TEMPORARY TRAFFIC CONTROL DETAIL PHASE I

10/29/2014
P:\TIPProjects-B\B4565\Traffic\TrafficControl\TCP\B4565_TC_TMP_04F.dgn
User:sngreen