Project No.	Sheet No.
B-4565	Sig. 1.0

TIP PROJECT: B-4565

STATE OF NORTH CAROLINA
DIVISION OF HIGHWAYS

LENOIR COUNTY

LOCATION: BRIDGES 42, 43, 26 AND 28 OVER THE NEUSE RIVER AND OVERFLOW ON US 70/258 BUSINESS (SOUTH QUEEN STREET)

TYPE OF WORK: TRAFFIC SIGNALS

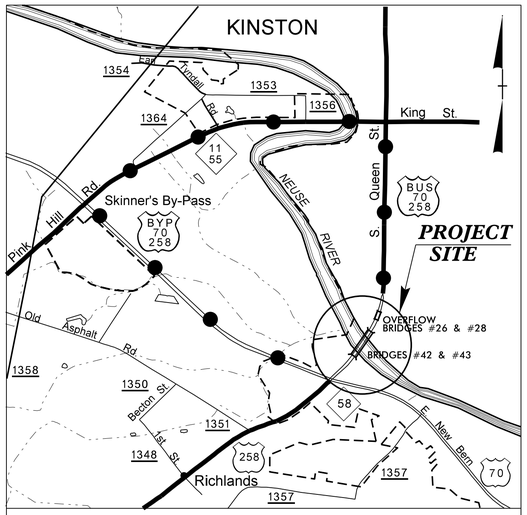

VICINITY MAP

DENOTES OFFSITE DETOUR

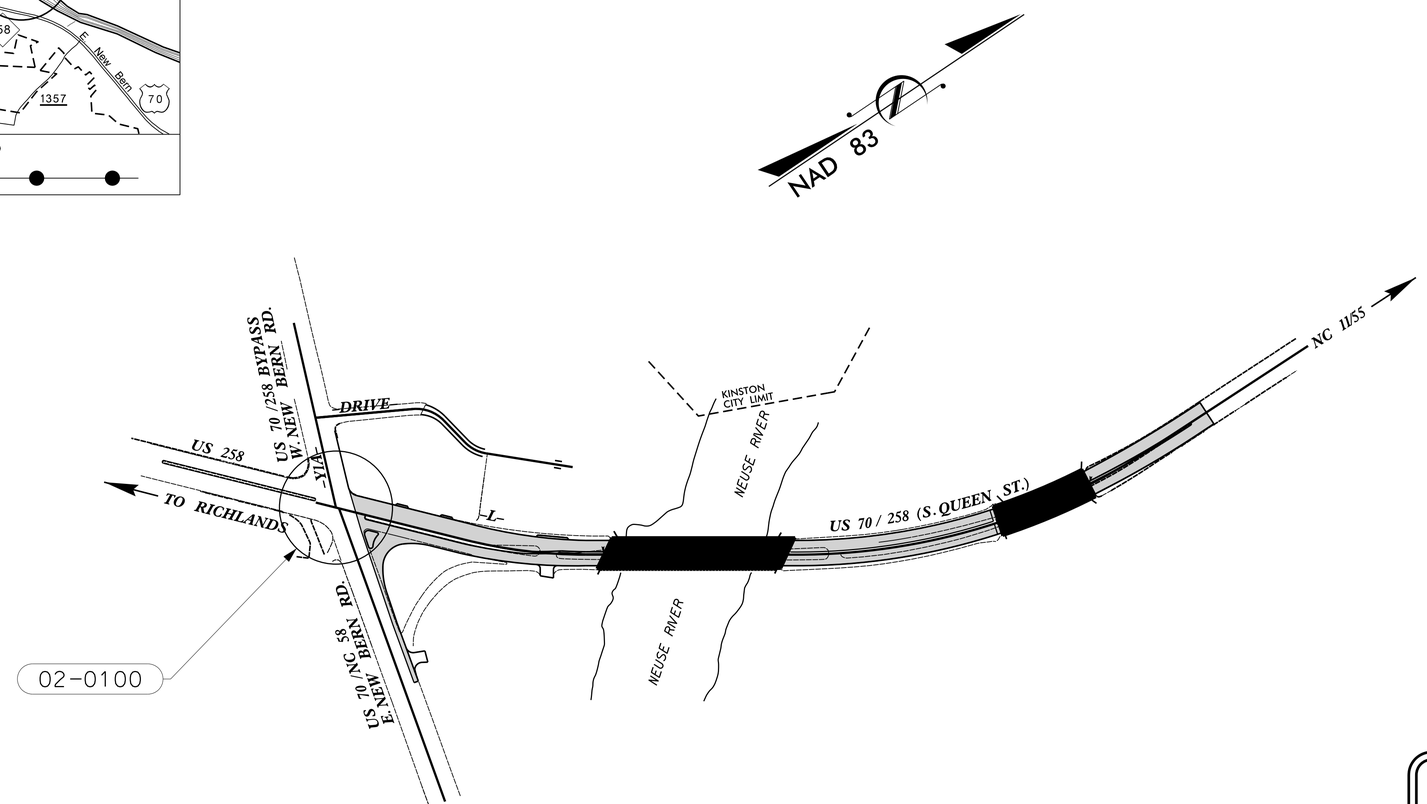

Refer to "Roadway Standard Drawings NCDOT" dated January 2012 and "Standard Specifications for Roads and Structures" dated January 2012.

Index of Plans

Sheet #	Reference #	Location/Description
Sig. 1.0	--------	Title Sheet
Sig. 2.0-2.2	02-0504	US 258 at SR 1342 (Central Avenue/Will Baker Road)
Sig. 3.0-3.2	02-0100T1	Temp. 1 (US 70-258/US 70 NC 58 at US 70B-258B NC 58/US 258)
Sig. 4.0-4.2	02-0100T2	Temp. 2 (US 70-258/US 70 NC 58 at US 70B-258B NC 58/US 258)
Sig. 5.0-5.4	02-0100	Final (US 70-258/US 70 NC 58 at US 70B-258B NC 58/US 258)
Sig. M1-M9	-	Metal Pole Standards
Scp. 1	-	Construction Notes
Scp. 2	-	Communications Cable and Conduit Routing
Scp. 3	-	Splice Details

INTELLIGENT TRANSPORTATION AND SIGNALS UNIT

Contacts:

Jason Galloway, PE - East Region Signals Project Engineer
George C. Brown, PE - Signal Equipment Design Engineer
Gregory A. Fuller, PE - State ITS and Signals Engineer

Prepared in the Office of:
DIVISION OF HIGHWAYS
TRANSPORTATION MOBILITY AND SAFETY DIVISION
ITS and Signals Unit
750 N. Greefield Parkway, Garner, NC 27529

03/08/99
R:\Traffic\Signals\Design\Titlesheet\b4565_rdy_tsh.dgn