PROJECT REFERENCE NO.	SHEET NO.
B-4565	SCP.2

NOTE:

CONTRACTOR TO RECORD EXISTING SPLICE ARRANGEMENT FOR COMPARISON TO THE SUPPLIED SPLICE PLANS. IF DISCREPANCIES EXIST, CONTACT THE ENGINEER TO DETERMINE HOW TO PROCEED WITH RESPLICING.

ALL WORK IS NOT COMPLETE UNTIL THE SIGNAL SYSTEM IS BACK UP AND OPERATIONAL.

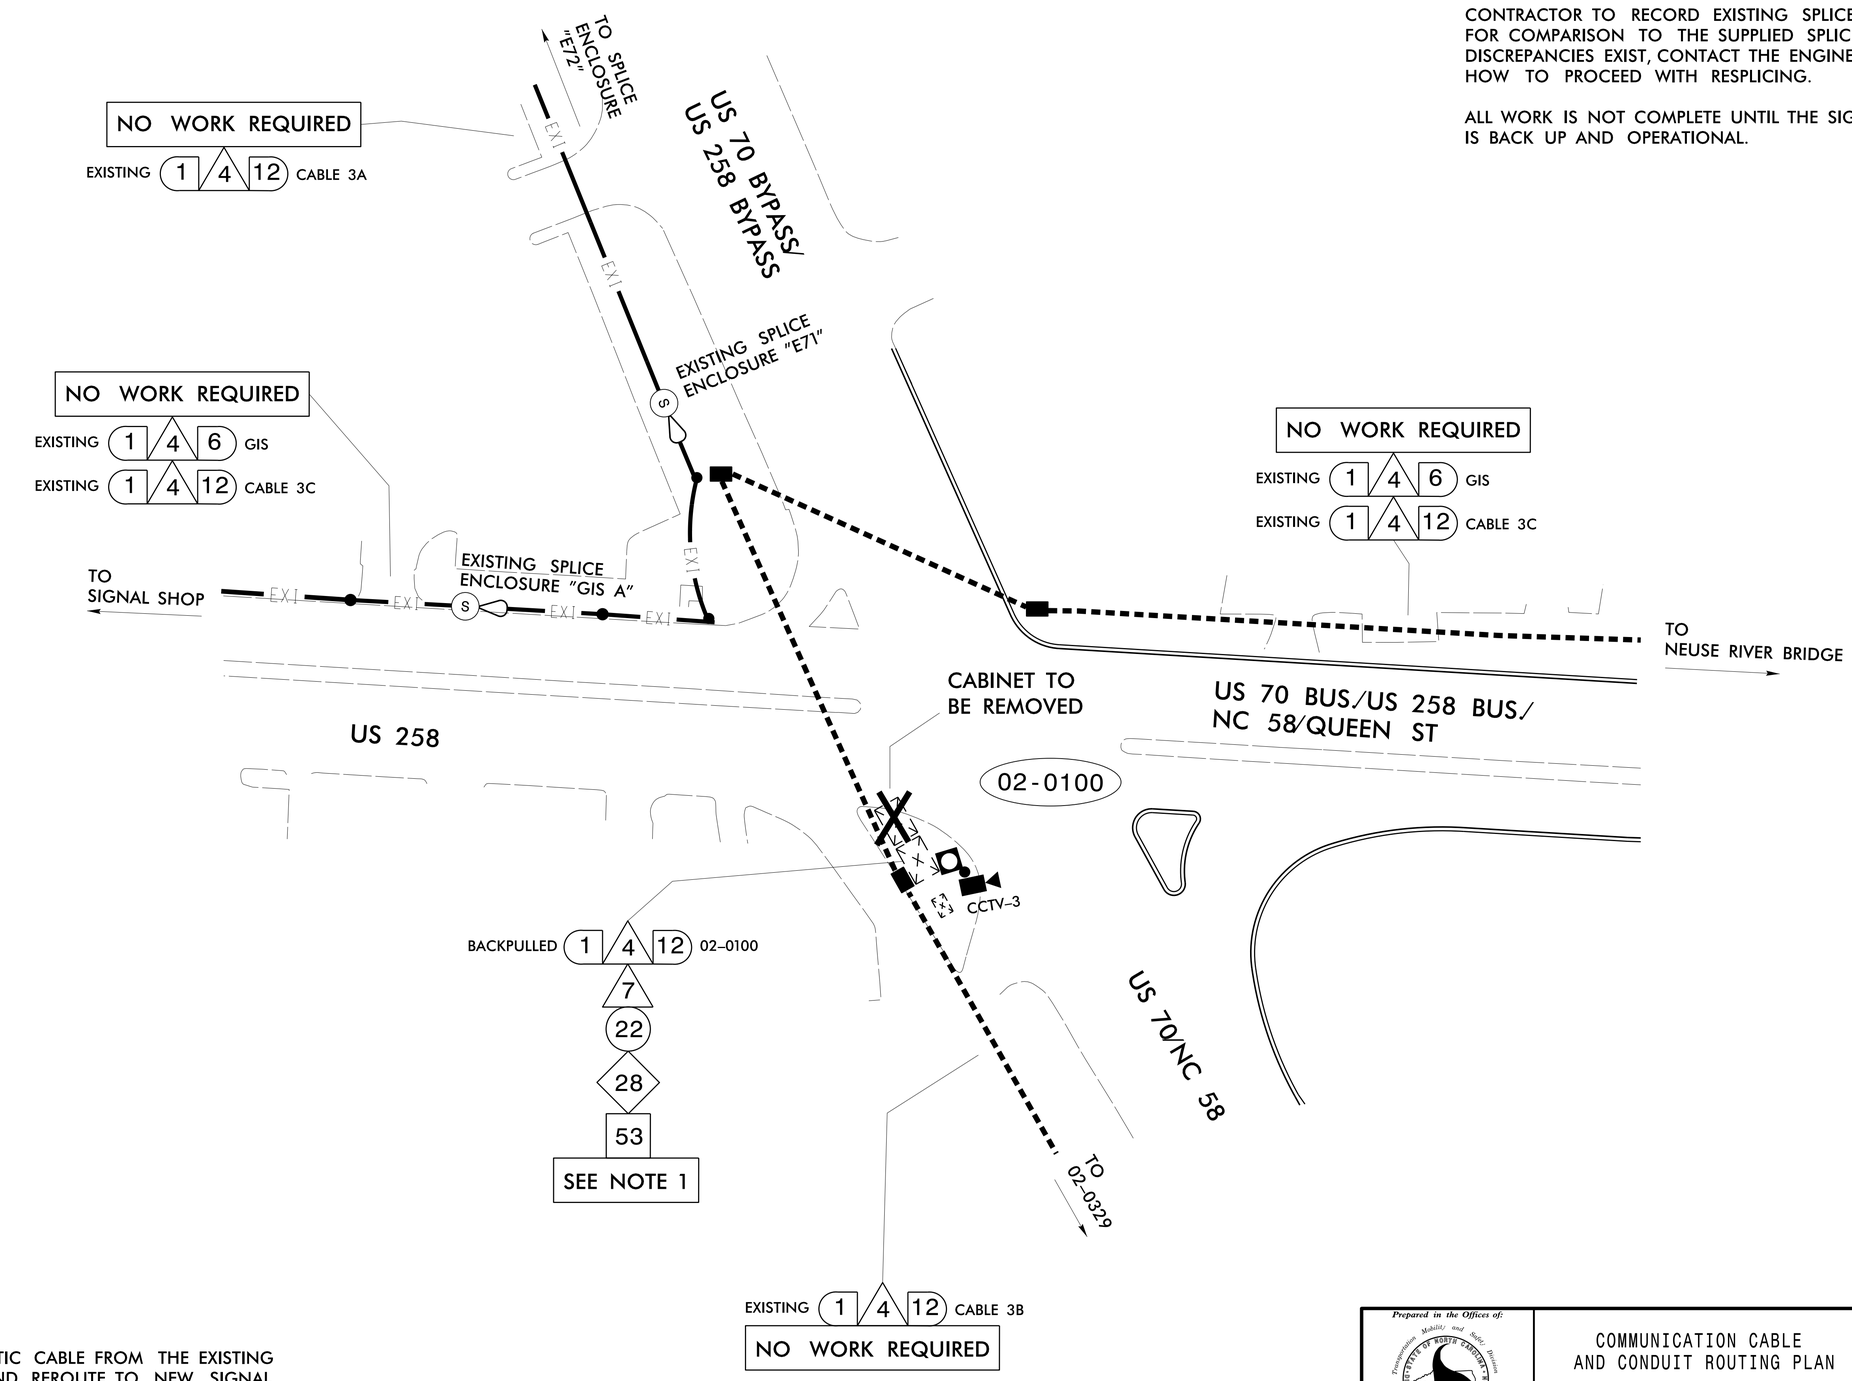

NOTE:

1. BACKPULL FIBER OPTIC CABLE FROM THE EXISTING SIGNAL CABINET AND REROUTE TO NEW SIGNAL CABINET. RELOCATE TRANSCEIVER TO NEW CONTROLLER CABINET.

Prepared in the Offices of:
Transportation Mobility and Safety Division
STATE OF NORTH CAROLINA DEPARTMENT OF TRANSPORTATION
Intermodal Transportation Signals Section
750 N. Greenfield Pkwy., Garner, NC 27529

COMMUNICATION CABLE AND CONDUIT ROUTING PLAN

DIVISION 02 LENOIR CO. KINSTON

PLAN DATE:	AUGUST 2014	REVIEWED BY:	I.N. AVERY
PREPARED BY:	B.A. STOUCHKO	REVIEWED BY:	G.A. FULLER

SCALE 0 40

REVISIONS	INIT.	DATE

SEAL
NORTH CAROLINA PROFESSIONAL SEAL 023919 ENGINEER GREGORY A. FULLER

DocuSigned by: Gregory A. Fuller 9/2/2014
F0C4BCF019454 12 DATE

CADD Filename: