PROJECT REFERENCE NO.	SHEET NO.
B-4565	Sig. M6

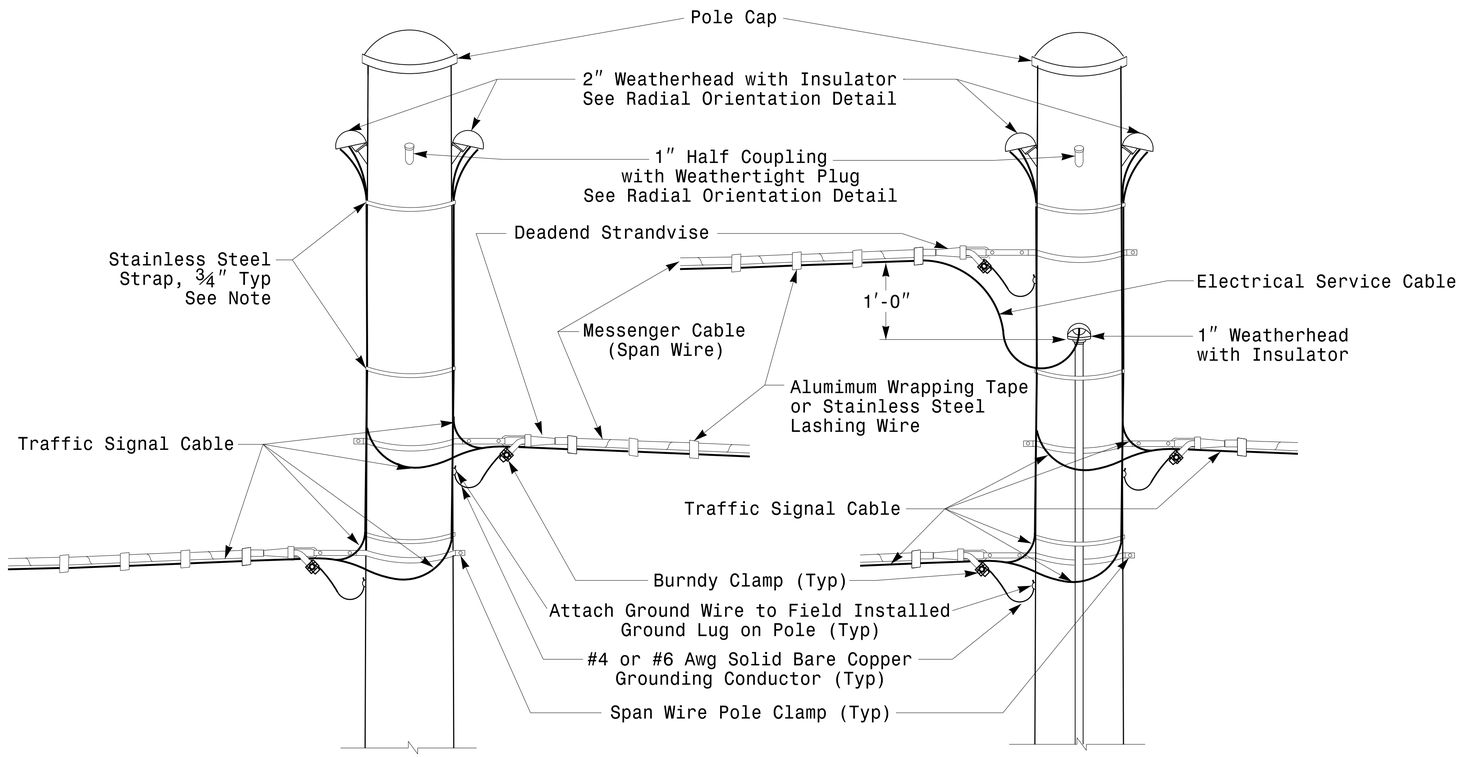

Strain Pole Attachments

Note: Strap all signal cables to the side of the pole with 3/4″ stainless steel straps when the distance between the spanwire attachment clamp and the weatherheads exceeds 36″

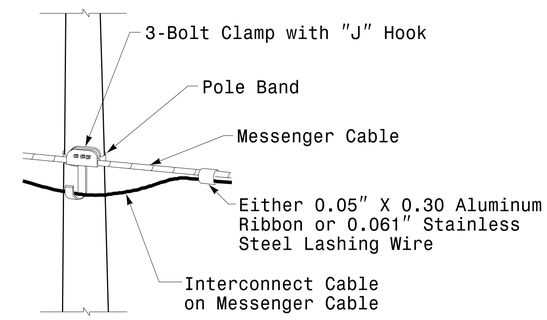

Attachment of Cable to Intermediate Metal Pole

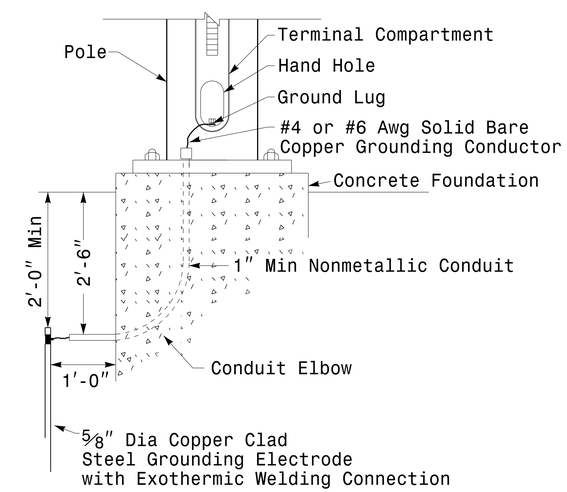

Metal Pole Grounding Detail

Construction Details – Strain Poles

Prepared in the Offices of:
Transportation Mobility and Safety Division
Signal Design Section
750 N.Greenfield Pkwy.Garner,NC 27529

Construction Details
Strain Poles

PLAN DATE:	AUGUST 2013	REVIEWED BY:	C.F. ANDREWS
PREPARED BY:	N. BITTING	REVIEWED BY:	D.C. SARKAR

SCALE 0 NA NONE

REVISIONS	INIT.	DATE

SEAL
NORTH CAROLINA PROFESSIONAL SEAL 028094 ENGINEER DEBESH C. SARKAR

DocuSigned by: Debesh C. Sarkar 8/26/2014
44E8E82E147E4C4...
DATE

SIG. INVENTORY NO.

26-AUG-2014 08:45
S:\Traffic\Signals\Signal Design Section\Eastern Region\M Sheets\2012_MS_Con Details Strain Poles.dgn
jgalloway