PROJECT REFERENCE NO.	SHEET NO.
B-4565	U0-4

UTILITIES BY OTHERS

NOTE:
ALL PROPOSED UTILITY WORK SHOWN ON THIS SHEET WILL BE DONE BY OTHERS. NO PAYMENT WILL BE MADE TO THE CONTRACTOR FOR PROPOSED UTILITY WORK SHOWN ON THIS SHEET.

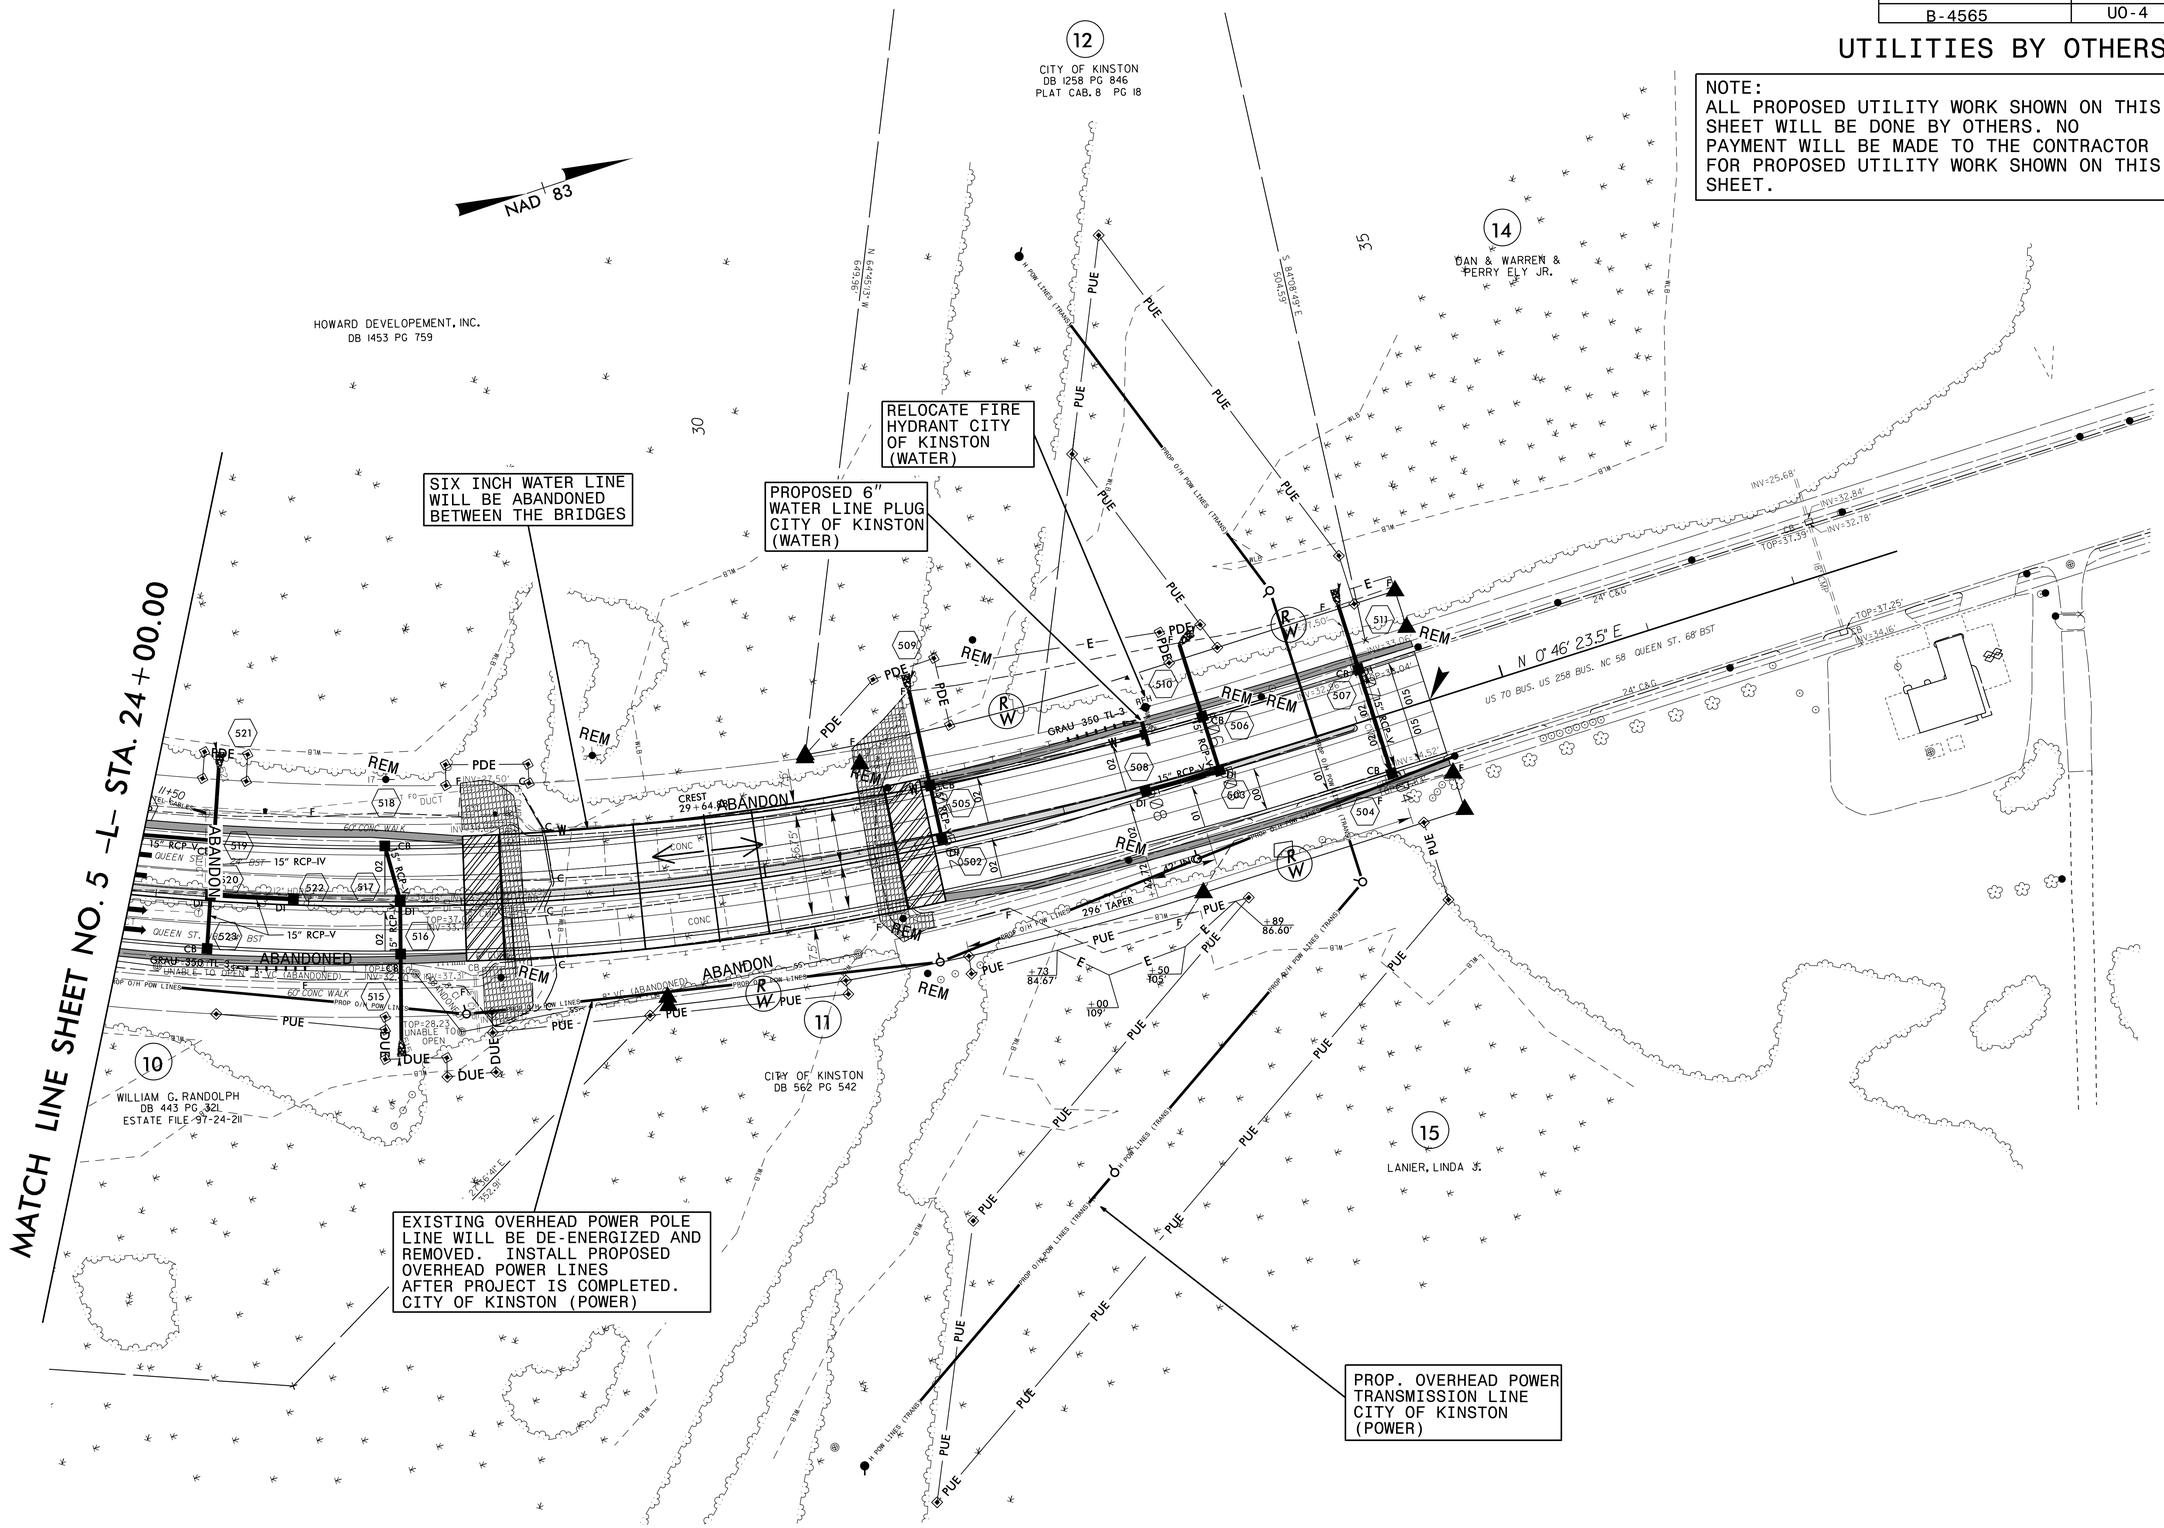

5/14/99

15-OCT-2014 19:25
Engineering\Utilities\Proj\B4565_Ut_rdy5_U04_psh.dgn
$$USER$$