PROJECT REFERENCE NO.	SHEET NO.
B-4565	U0-2

UTILITIES BY OTHERS

NOTE:
ALL PROPOSED UTILITY WORK SHOWN ON THIS SHEET WILL BE DONE BY OTHERS. NO PAYMENT WILL BE MADE TO THE CONTRACTOR FOR PROPOSED UTILITY WORK SHOWN ON THIS SHEET.

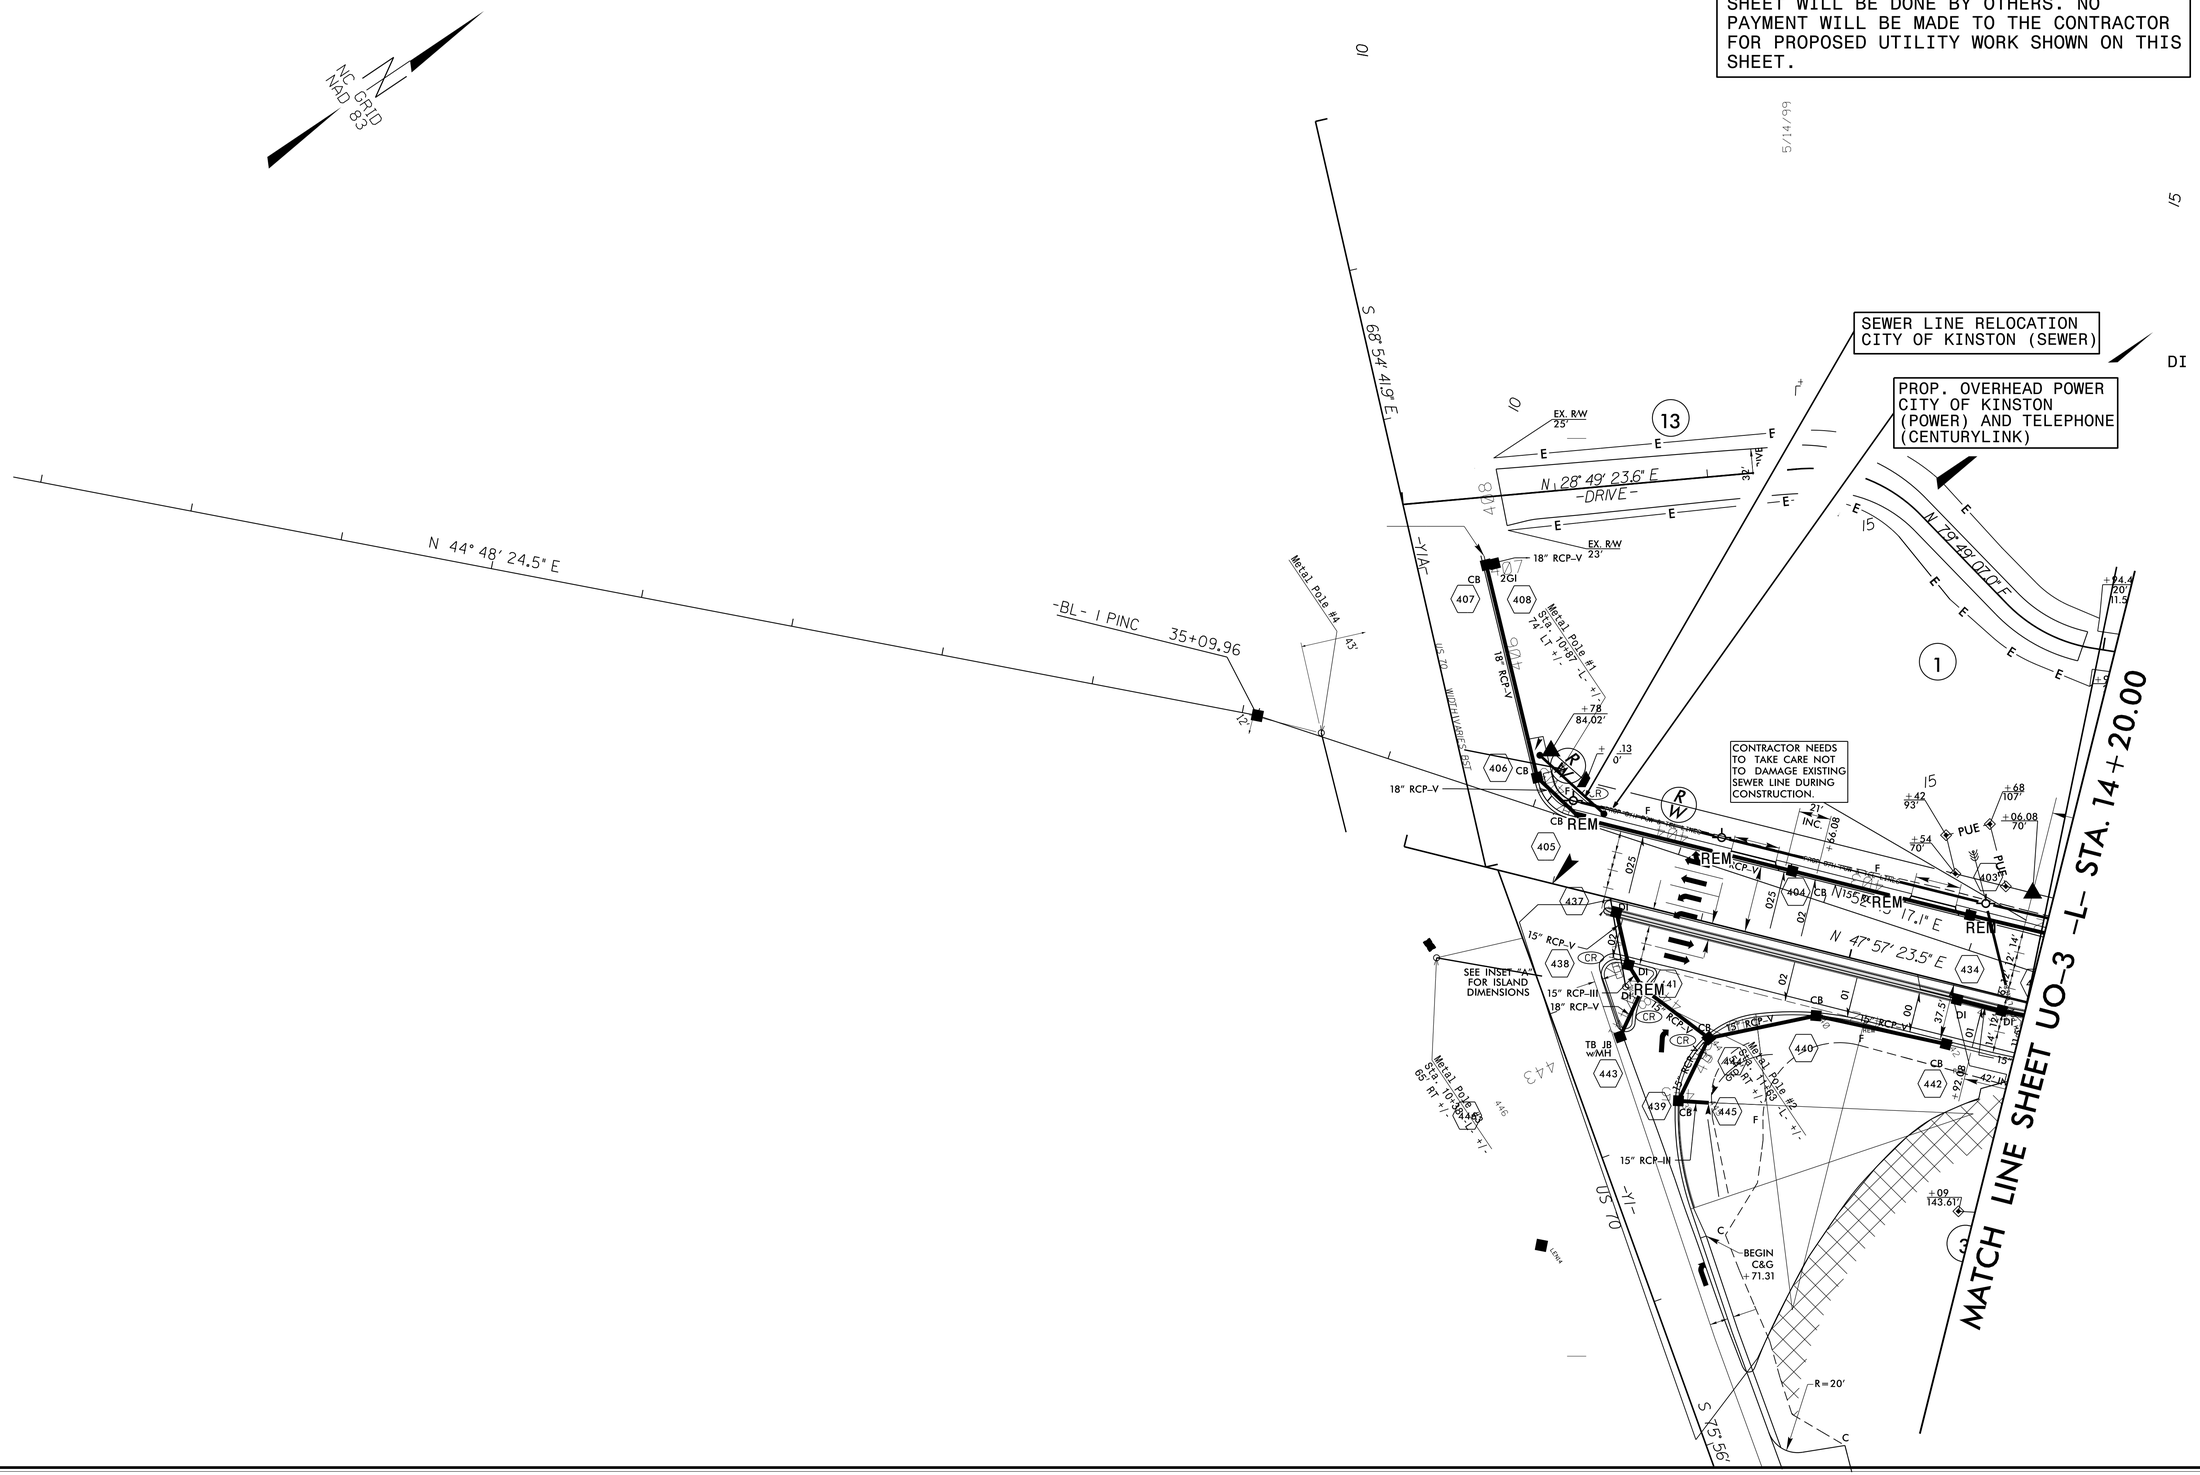

5/14/99

25-NOV-2014 15:22
s:\engineering\ut\proj\b4565_ut_rdy4_u02_psh.dgn
$$$$USERNAME$$$$