09/08/99

TIP PROJECT: B-4565

T.I.P. NO.	SHEET NO.
B-4565	UO-1

STATE OF NORTH CAROLINA
DIVISION OF HIGHWAYS

UTILITIES BY OTHERS PLANS
LENOIR COUNTY

LOCATION: BRIDGES 26, 28, 42 AND 43 OVER THE NEUSE RIVER ON US 70 BUSINESS

TYPE OF WORK: RELOCATION OF SEWER, WATER, POWER AND TELEPHONE

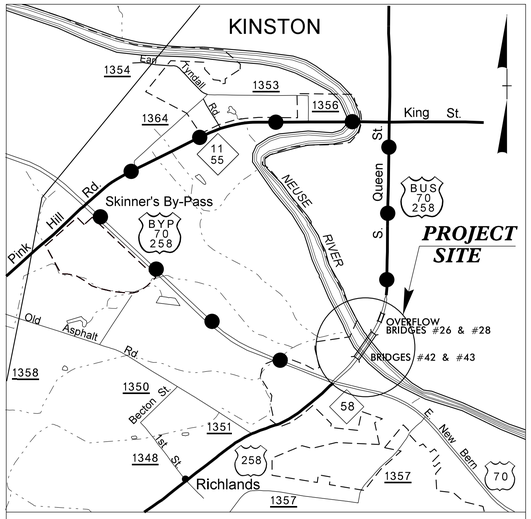

VICINITY MAP

DENOTES OFFSITE DETOUR

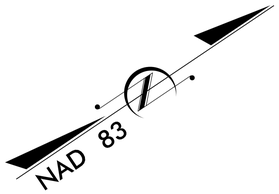

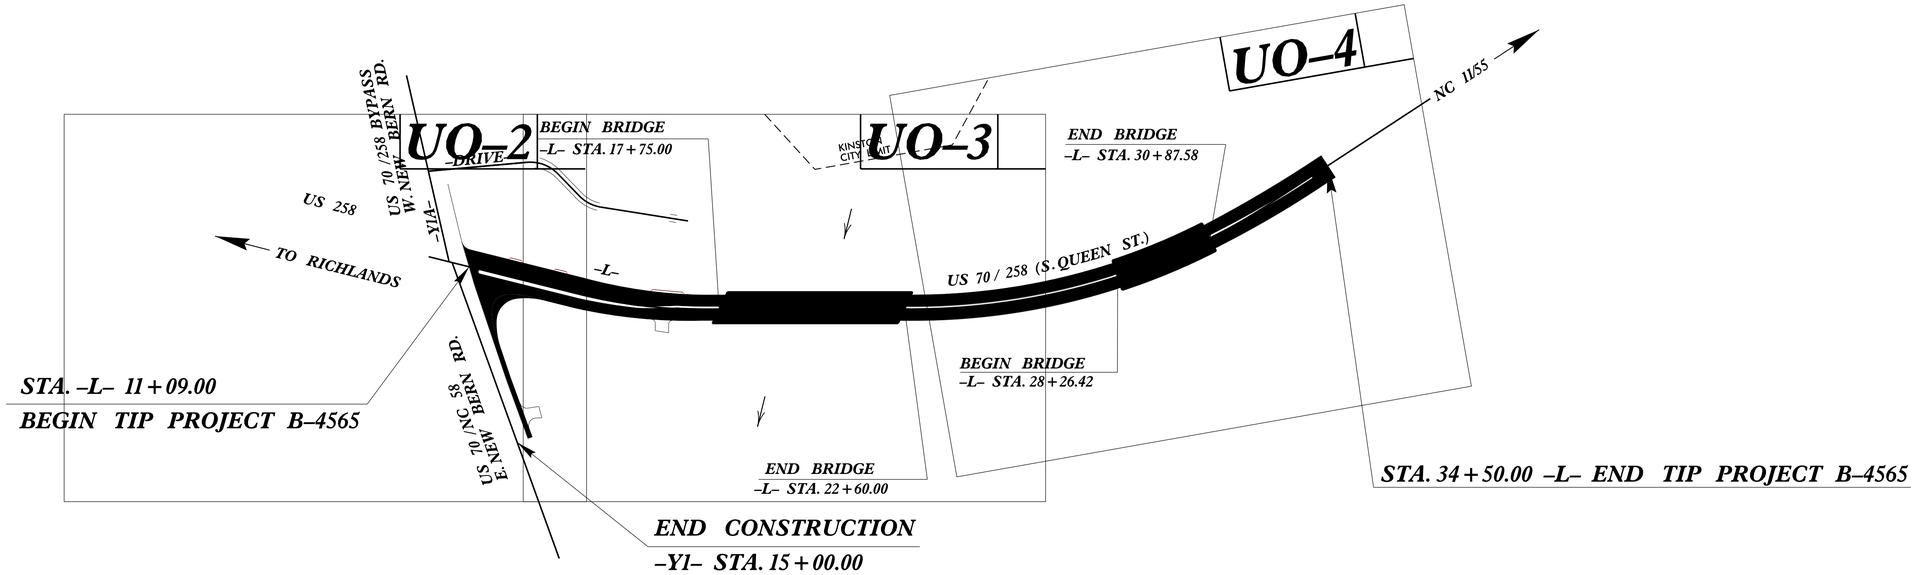

GRAPHIC SCALES

50 25 0 50 100
PLANS

50 25 0 50 100
PROFILE (HORIZONTAL)

10 5 0 10 20
PROFILE (VERTICAL)

INDEX OF SHEETS

SHEET NO.	DESCRIPTION
UO-1	TITLE SHEET
UO-2 THRU UO-4	UTILITY BY OTHERS PLAN SHEETS

UTILITY OWNERS ON PROJECT

(A) CENTURYLINK (TELEPHONE)
(B) CITY OF KINSTON PUBLIC SERVICES DEPARTMENT (POWER TRANSMISSION)
(D) CITY OF KINSTON PUBLIC SERVICES DEPARTMENT (POWER DISTRIBUTION)
(D) CITY OF KINSTON PUBLIC SERVICES DEPARTMENT (WATER)
(E) CITY OF KINSTON PUBLIC SERVICES DEPARTMENT (SEWER)

PREPARED IN THE OFFICE OF:
DIVISION OF HIGHWAYS
UTILITIES UNIT
UTILITIES ENGINEERING
1555 MAIL SERVICES CENTER
RALEIGH NC 27699-1555
PHONE (919) 707-6690
FAX (919) 250-4151

Roger Worthington, P.E. — UTILITIES SECTION ENGINEER
Corey Bousquet, P.E. — UTILITIES SQUAD LEADER PROJECT ENGINEER
Kelvin Martin — UTILITIES PROJECT DESIGNER

16-OCT-2014 11:46
R:\Utilities\Engineering\UBO\Proj\B4565_Ut_tsh_U01_psh.dgn
$$$$USERNAME$$$$