0 2.5 5	PROJ. REFERENCE NO.	SHEET NO.
	B-4803	X-2

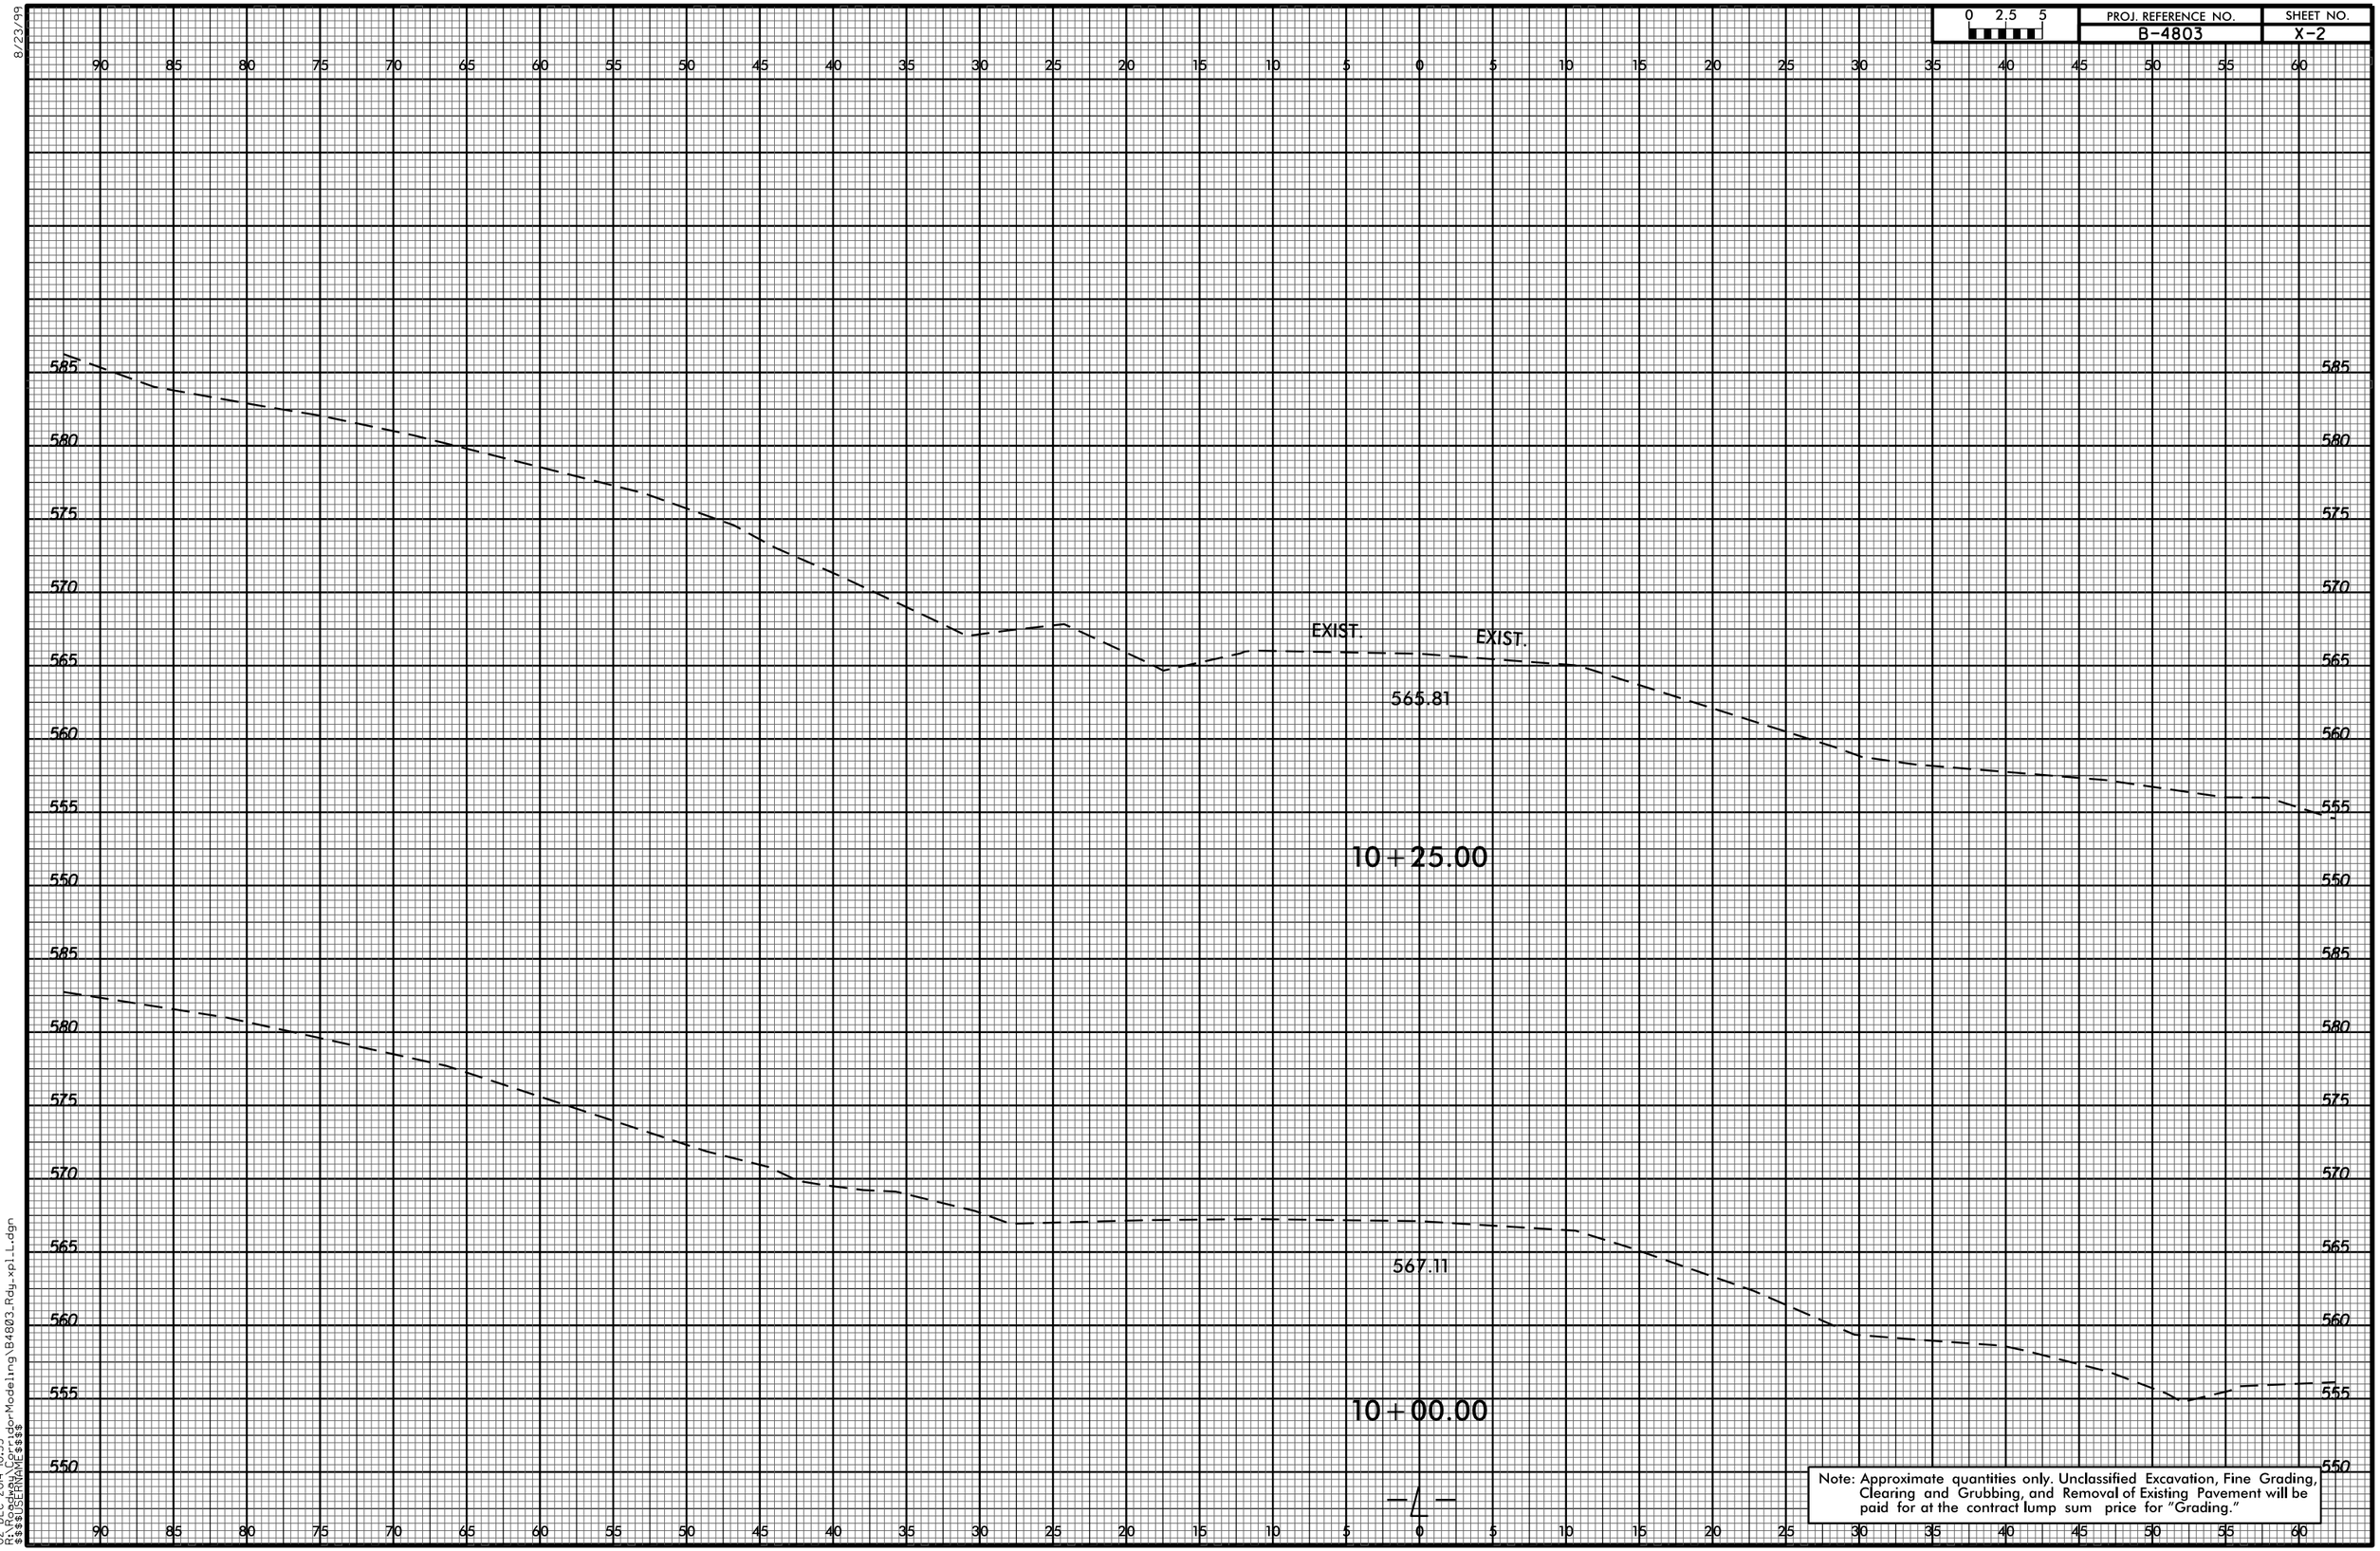

Note: Approximate quantities only. Unclassified Excavation, Fine Grading, Clearing and Grubbing, and Removal of Existing Pavement will be paid for at the contract lump sum price for "Grading."

02-DEC-2014 10:35
R:\Roadway\CorridorModeling\B4803_Rdy_xpl_L.dgn
$$$$USERNAME$$$$