PROJECT REFERENCE NO.	SHEET NO.
R-2915D	18
R/W SHEET NO.	

ROADWAY DESIGN ENGINEER — 12/16/2014 — NORTH CAROLINA PROFESSIONAL SEAL 034375 ENGINEER BARRY C. SMITH — Barry C. Smith

HYDRAULICS ENGINEER — 12/16/2014 — NORTH CAROLINA PROFESSIONAL SEAL 9334 ENGINEER W. HENRY WELLS JR. — W. Henry Wells Jr.

KCI
Engineers • Planners • Scientists • Construction Managers
4601 Six Forks Road, Landmark Center II, Suite 220
Raleigh, NC 27609-5210
Phone (919) 783-9214 • Fax (919) 783-9266
http://www.kci.com

SUNGATE DESIGN GROUP, P.A.
915 JONES FRANKLIN ROAD
RALEIGH, NORTH CAROLINA 27606
TEL (919) 859-2243 FAX (919) 859-6258
ENG FIRM LICENSE NO. C-890

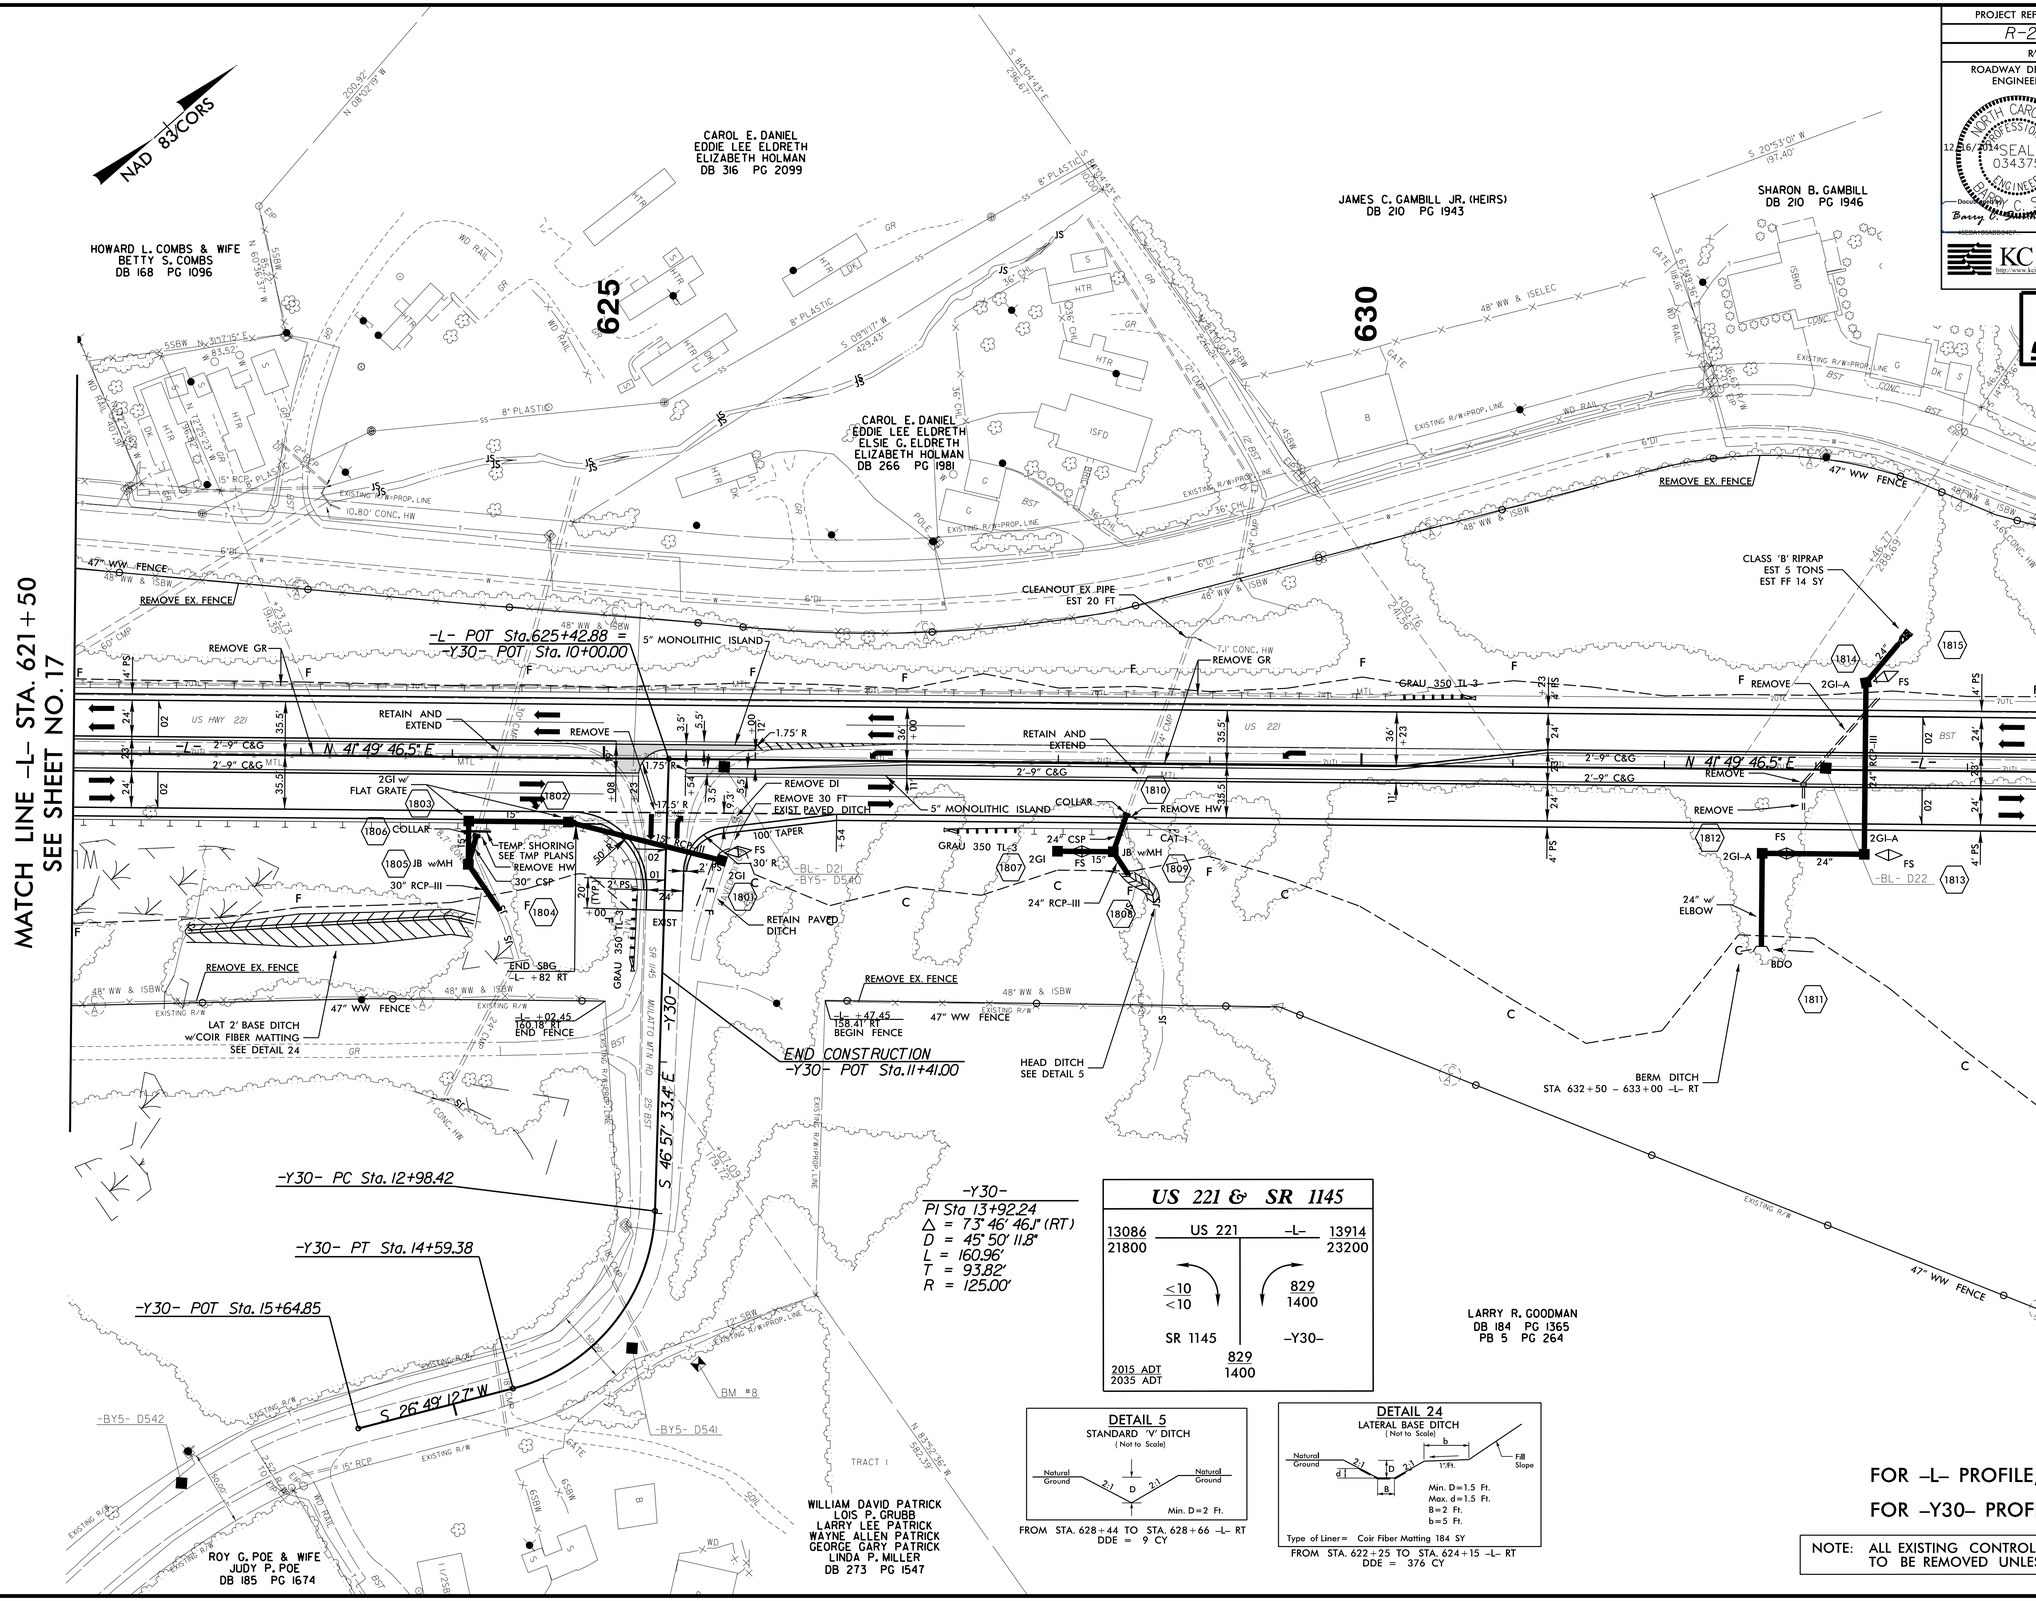

FOR -L- PROFILE, SEE SHEET 31

FOR -Y30- PROFILE, SEE SHEET 35

NOTE: ALL EXISTING CONTROL OF ACCESS FENCE TO BE REMOVED UNLESS OTHERWISE NOTED.

8/17/99

26-NOV-2014 09:48
M:\2011\2411015-R2915D\Roadway\Proj\R2915D_Rdy_psh_18.dgn
$$$$USERNAME$$$$