PROJECT REFERENCE NO.	SHEET NO.
R-2915D	35

ROADWAY DESIGN ENGINEER
12/16/2014
NORTH CAROLINA PROFESSIONAL SEAL 034375 ENGINEER BARRY C. SMITH
DocuSigned by: Barry C. Smith
C5D8A1C0DBDD4EF...

HYDRAULICS ENGINEER
12/16/2014
NORTH CAROLINA PROFESSIONAL SEAL 9334 ENGINEER W. HENRY WELLS, JR.
DocuSigned by: W. Henry Wells Jr.
6D6144E6B444405...

KCI
http://www.kci.com
Engineers • Planners • Scientists • Construction Managers
4601 Six Forks Road, Landmark Center II, Suite 220
Raleigh, NC 27609-5210
Phone (919) 783-9214 • Fax (919) 783-9266

SUNGATE DESIGN GROUP, P.A.
915 JONES FRANKLIN ROAD
RALEIGH, NORTH CAROLINA 27606
TEL (919) 859-2243 FAX (919) 859-6258
ENG FIRM LICENSE NO. C-890

LEFT DITCH
RIGHT DITCH

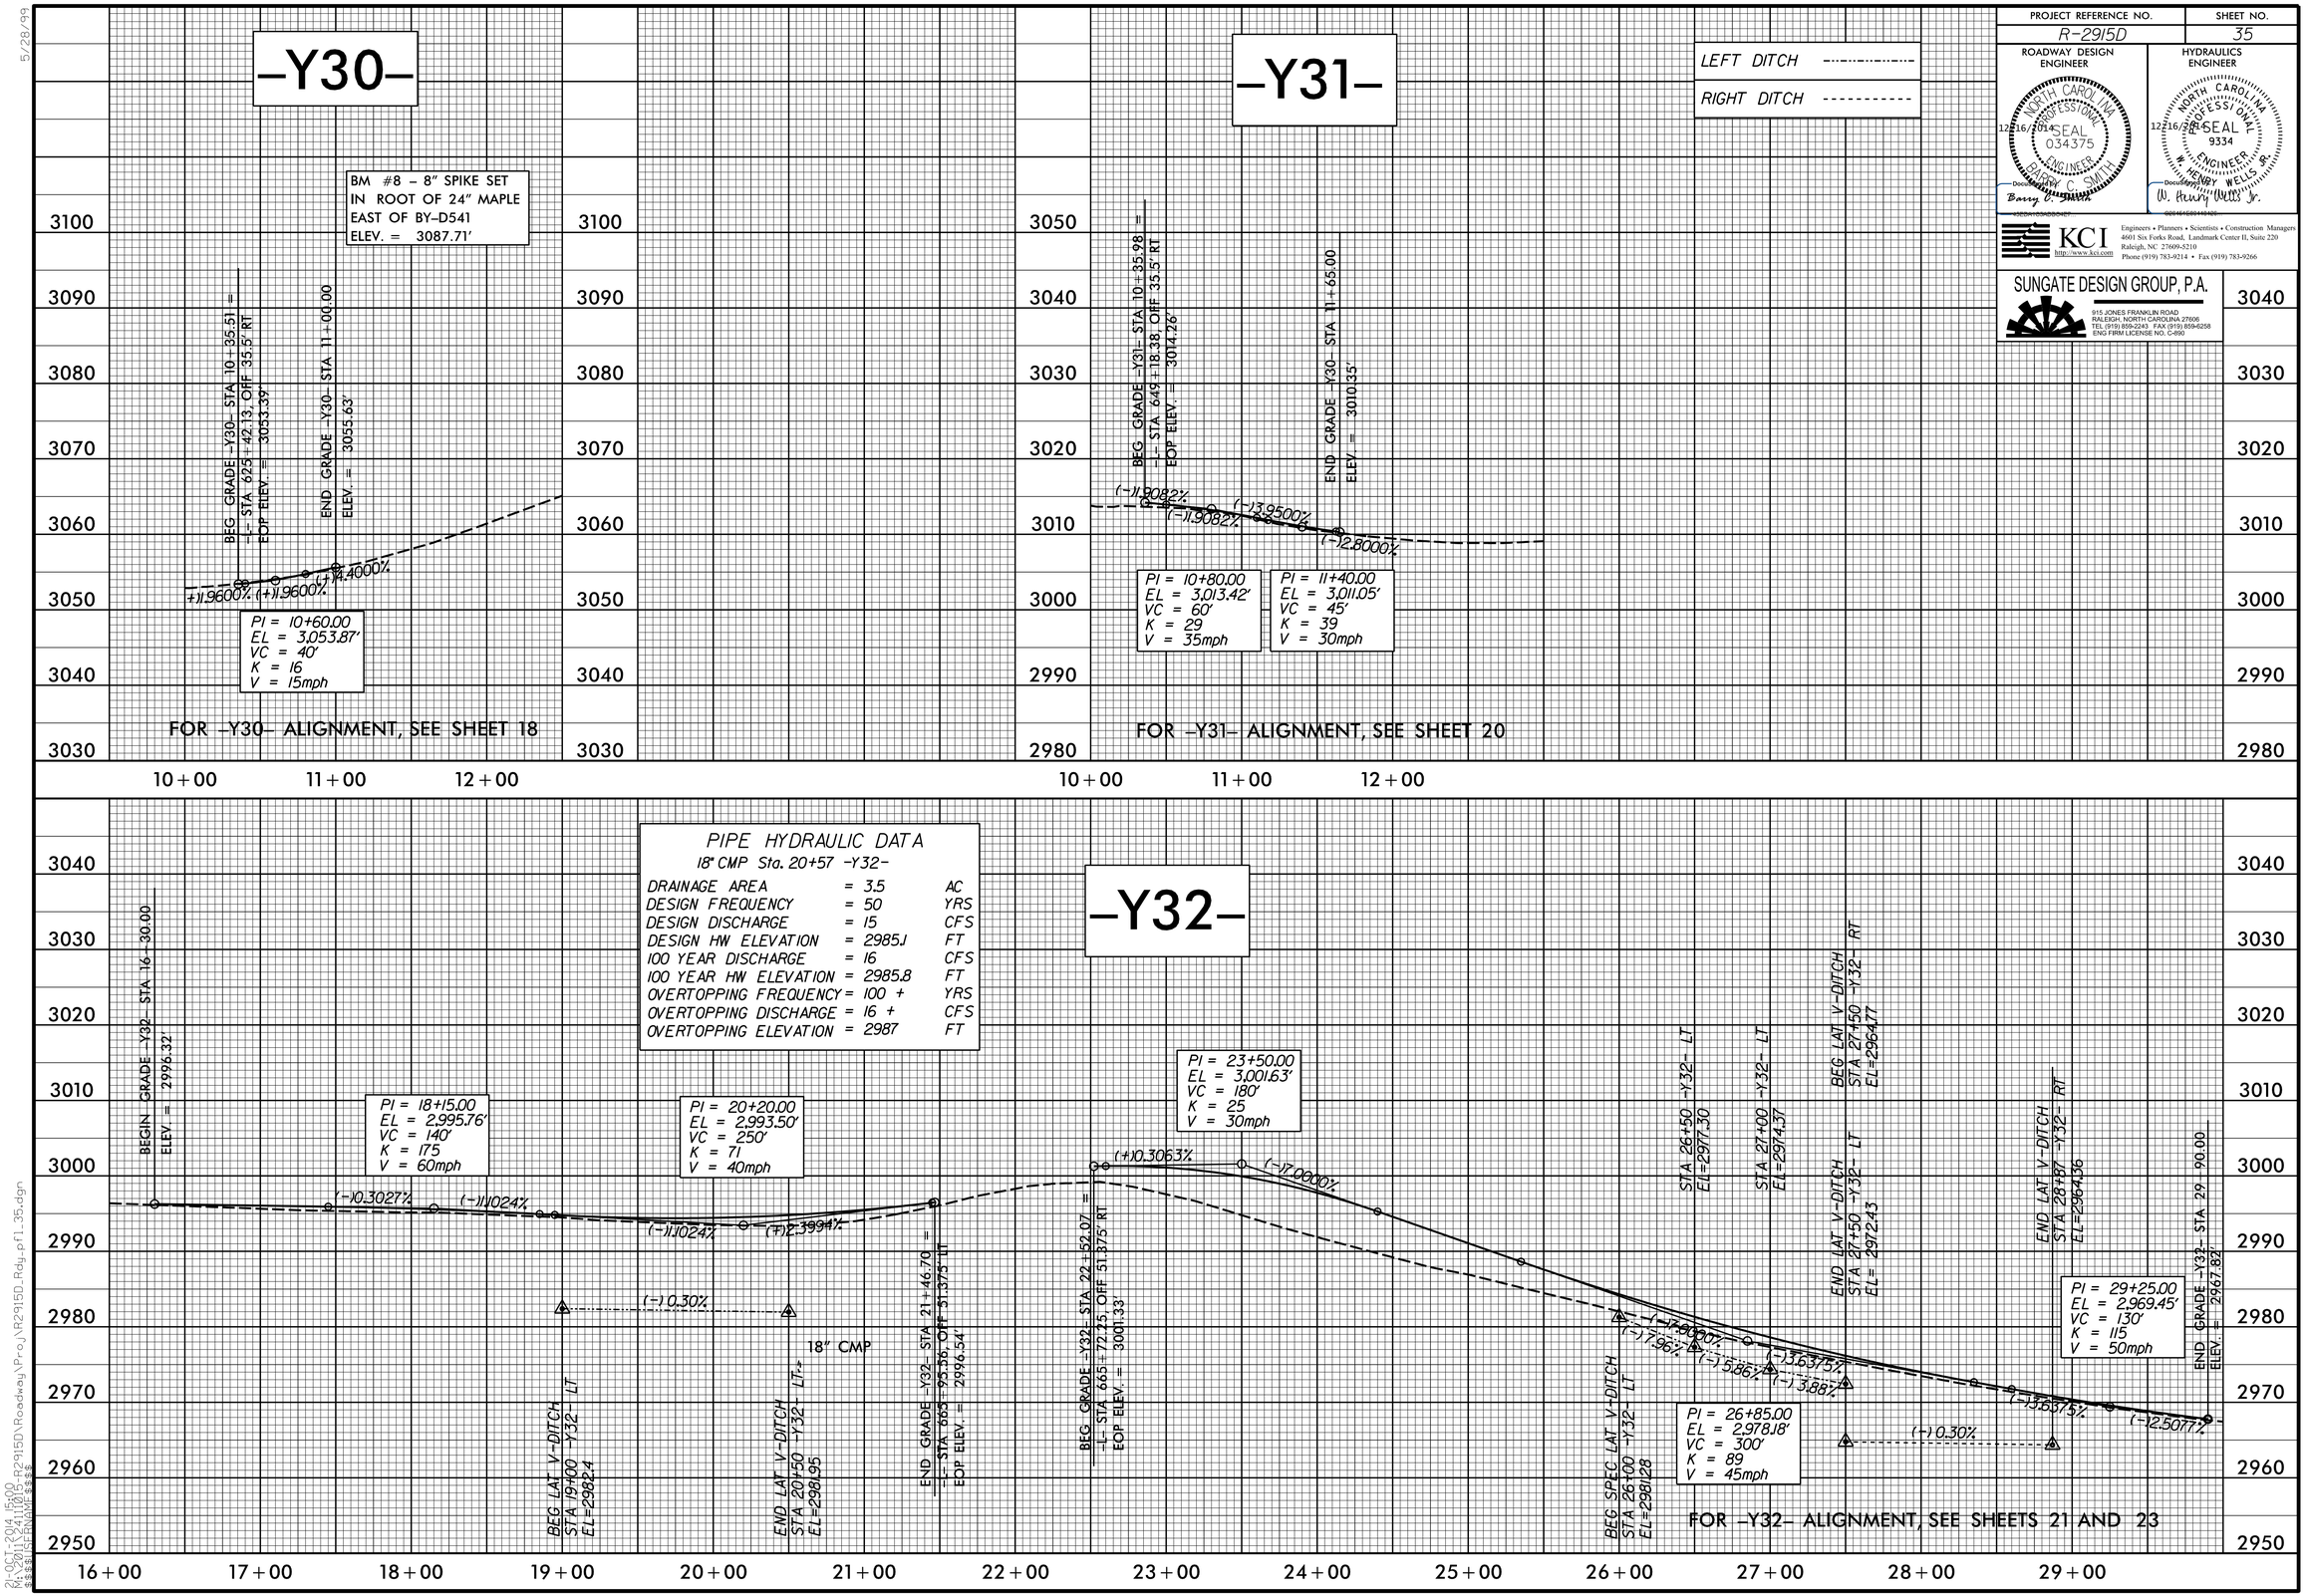

5/28/99

R:\OPT_2014\50100\R2915D\Roadway\Proj\R2915D_Rdy_pf1_35.dgn