PROJ. REFERENCE NO.	SHEET NO.
B-5150	TMP-5

TEMPORARY PAVEMENT MARKING LEGEND	
PA	PAINT - WHITE EDGELINE - (4")
PI	PAINT - YELLOW DOUBLE CENTER - (4")

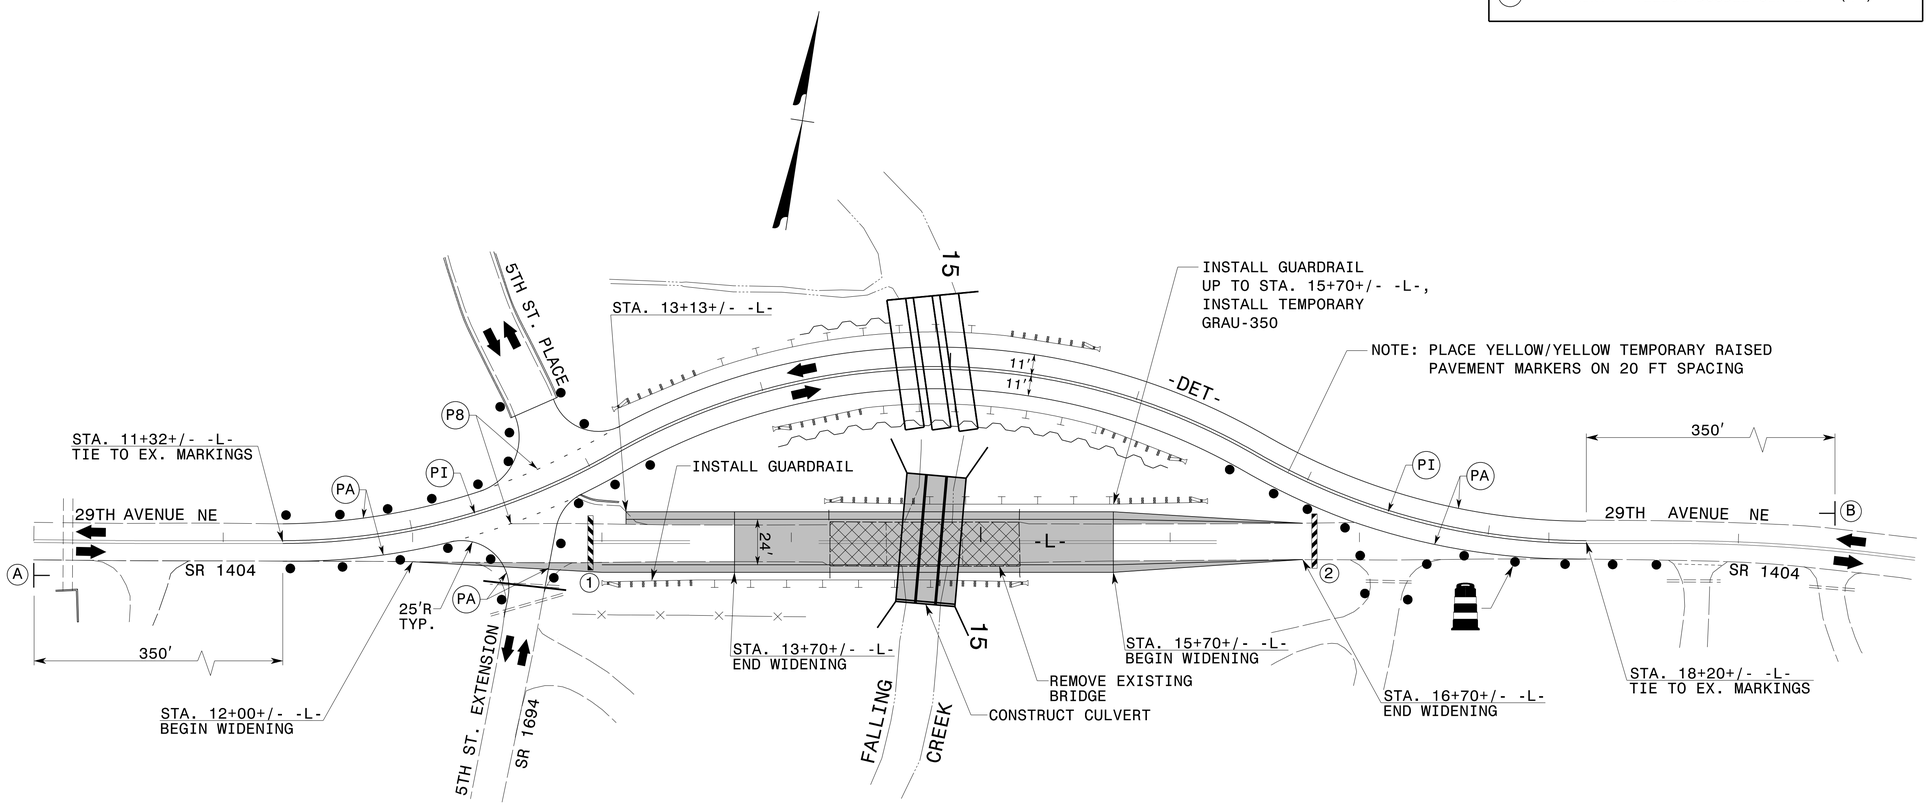

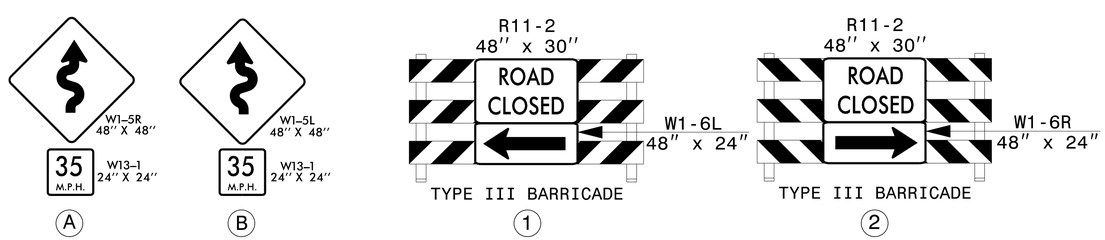

APPROVED: DocuSigned by: Lori Donaldson 2B7D3A8F8444C... DATE: 11/6/2014

SEAL

PHASE II DETAILS

11/6/2014
P:\TIPProjects-B\B5150\Traffic\TrafficControl\TCP\B5150_TC_TMP-5.dgn
User:cdreich