PROJ. REFERENCE NO.	SHEET NO.
B-5150	TMP-6

TEMPORARY PAVEMENT MARKING LEGEND	
PA	PAINT - WHITE EDGELINE - (4")
PI	PAINT - YELLOW DOUBLE CENTER - (4")

REFER TO RSD NOS. 1205.01, 1205.02, 1205.12, 1250.01, AND 1251.01 FOR PLACEMENT OF TEMPORARY PAVEMENT MARKINGS AND MARKERS UNLESS NOTED OTHERWISE.

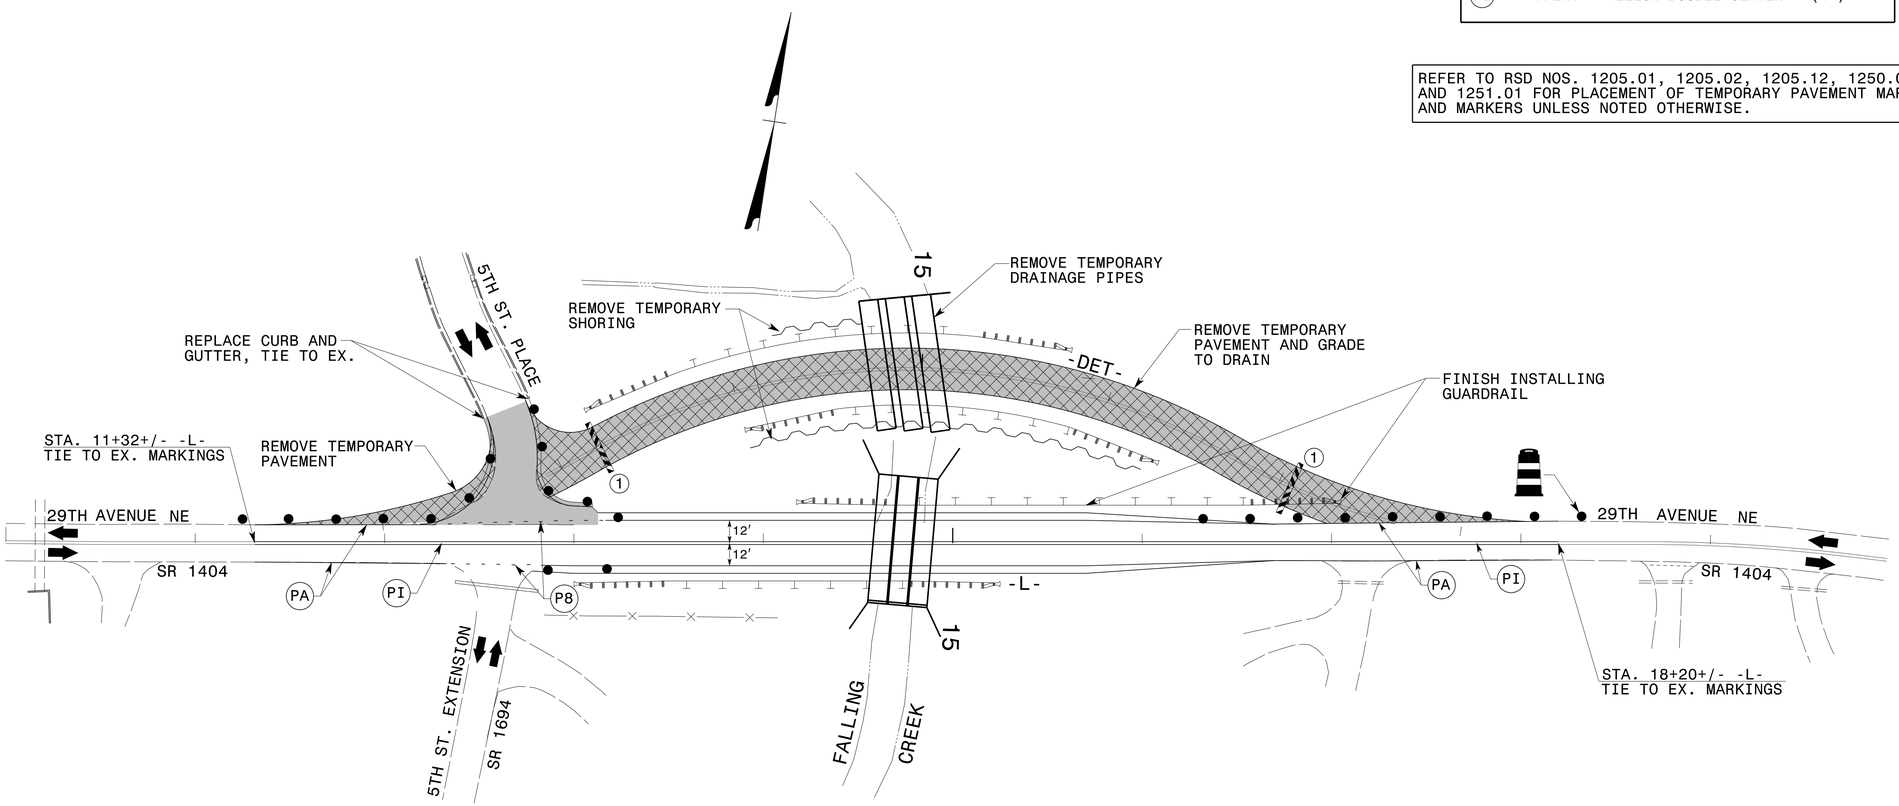

TYPE III BARRICADE

1

APPROVED: DocuSigned by: Lori Donaldson 2987D5AF8844C1... DATE: 11/6/2014

SEAL

NORTH CAROLINA PROFESSIONAL SEAL 034437 ENGINEER LORI K. DONALDSON

DIVISION OF HIGHWAYS STATE OF NORTH CAROLINA DEPARTMENT OF TRANSPORTATION WORK ZONE TRAFFIC CONTROL

PHASE III DETAILS

11/6/2014
P:\TIPProjects-B\B5150\Traffic\TrafficControl\TCP\B5150_TC_TMP-6.dgn
User:cdreich