PROJ. REFERENCE NO.	SHEET NO.
B-5150	TMP-4

Shoring I.D. No. AND STA.		Quantity (sq. ft.)
1	BEGIN SHORING @ STA. 14+00+/- -DET- (29' R) END SHORING @ STA. 16+30+/- -DET- (29' R)	1,840 SQ. FT.
2	BEGIN SHORING @ STA. 14+25+/- -DET- (26' L) END SHORING @ STA. 14+69.76+/- -DET- (26' L)	246.18 SQ. FT.

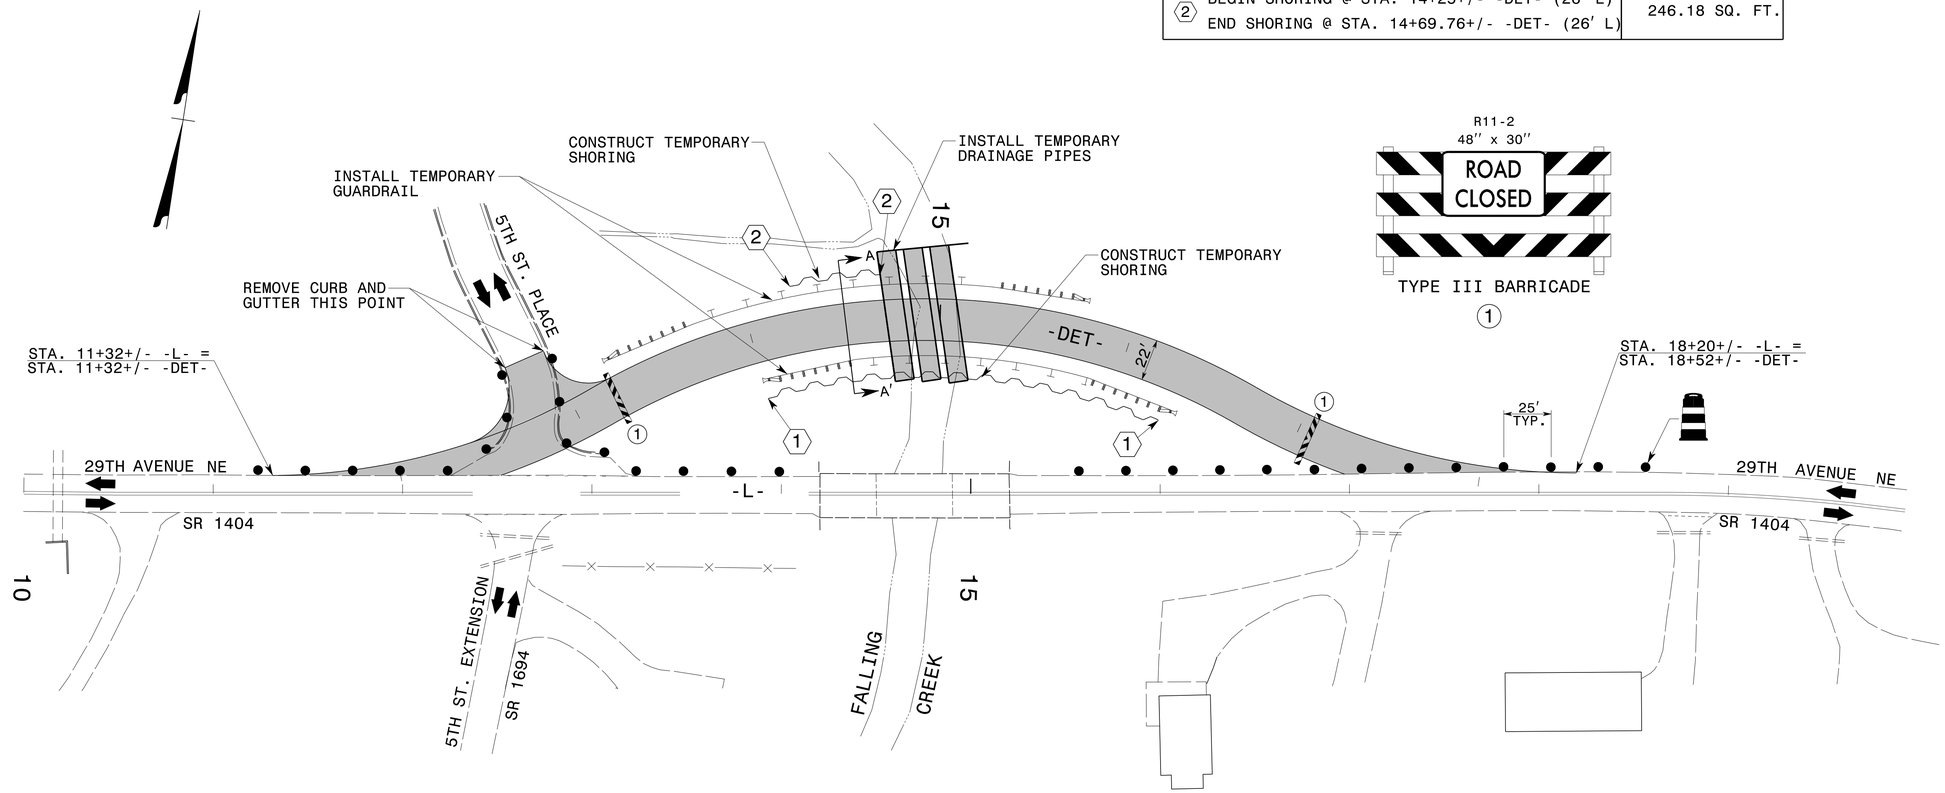

TYPE III BARRICADE

1

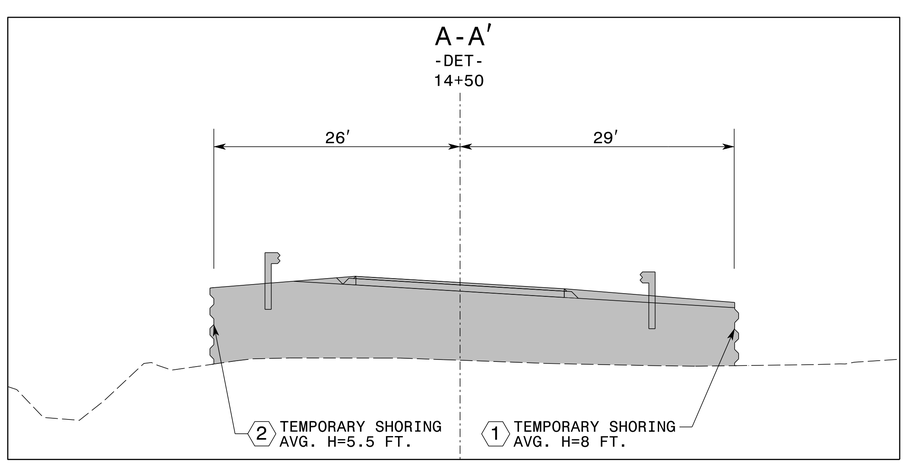

APPROVED: DocuSigned by: Lori Donaldson 2B7D3A8F8444C... DATE: 11/6/2014

SEAL

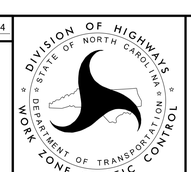

PHASE I DETAILS

11/6/2014
P:\TIPProjects-B\B5150\Traffic\TrafficControl\TCP\B5150_TC_TMP-4.dgn
User:cdreich