F.A. PROJECT BRZ-1432(5)

SPAN A

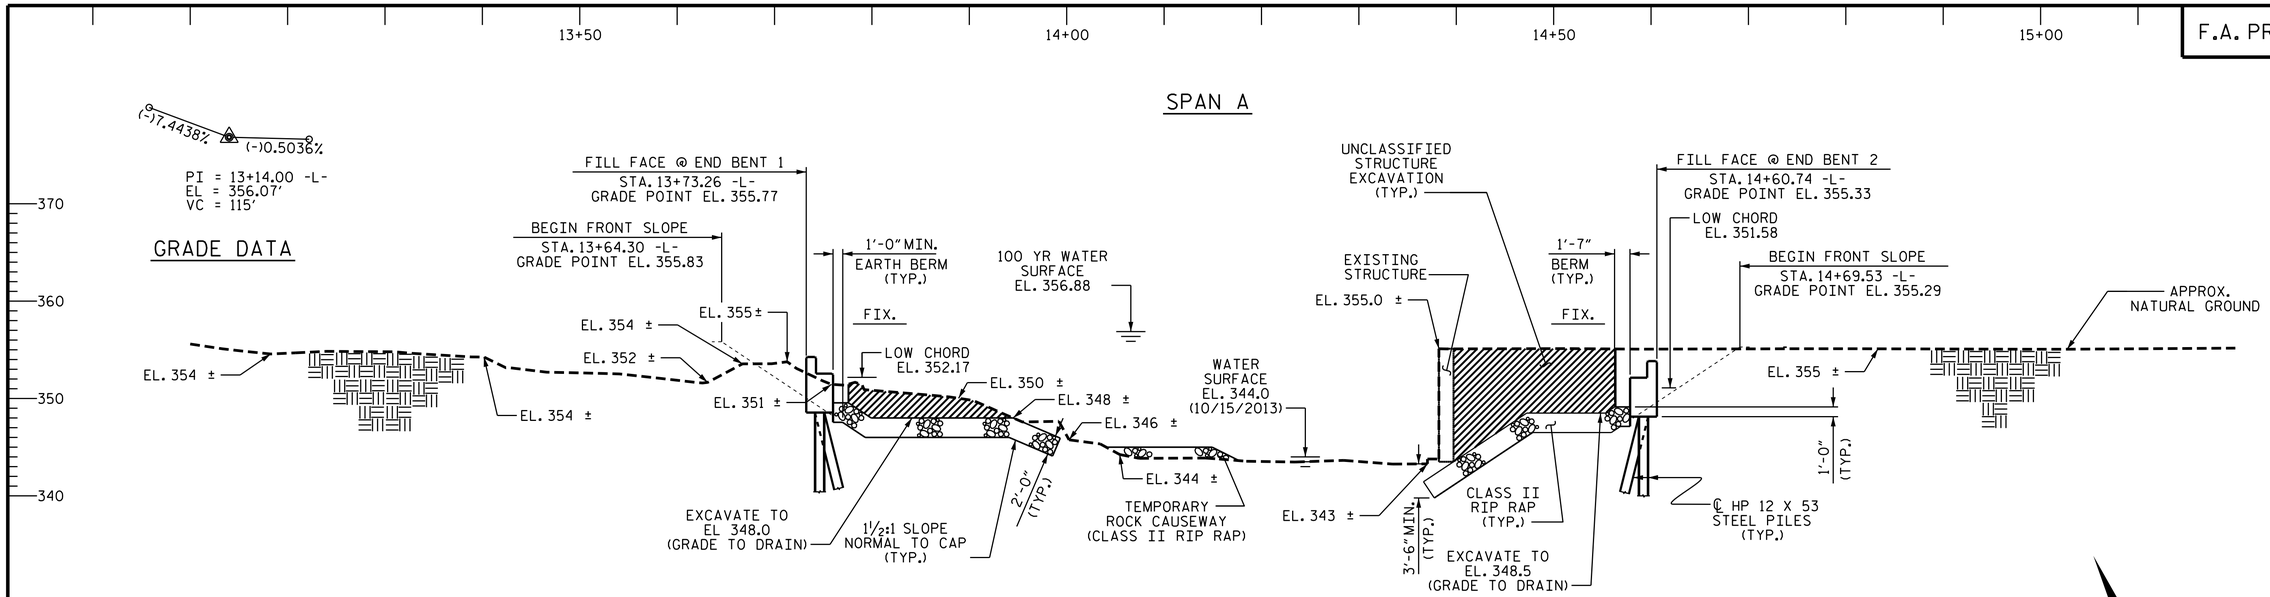

SECTION ALONG -L-

SECTIONS AT END BENTS ARE AT RIGHT ANGLES

HORIZONTAL CURVE DATA -L-

PI STA. 15+27.30 -L-
℄ = 78°-43'-37.0" (RT)
D = 13°-08'-28.4"
L = 599.08'
T = 357.67'
R = 436.00'
SE = 0.04

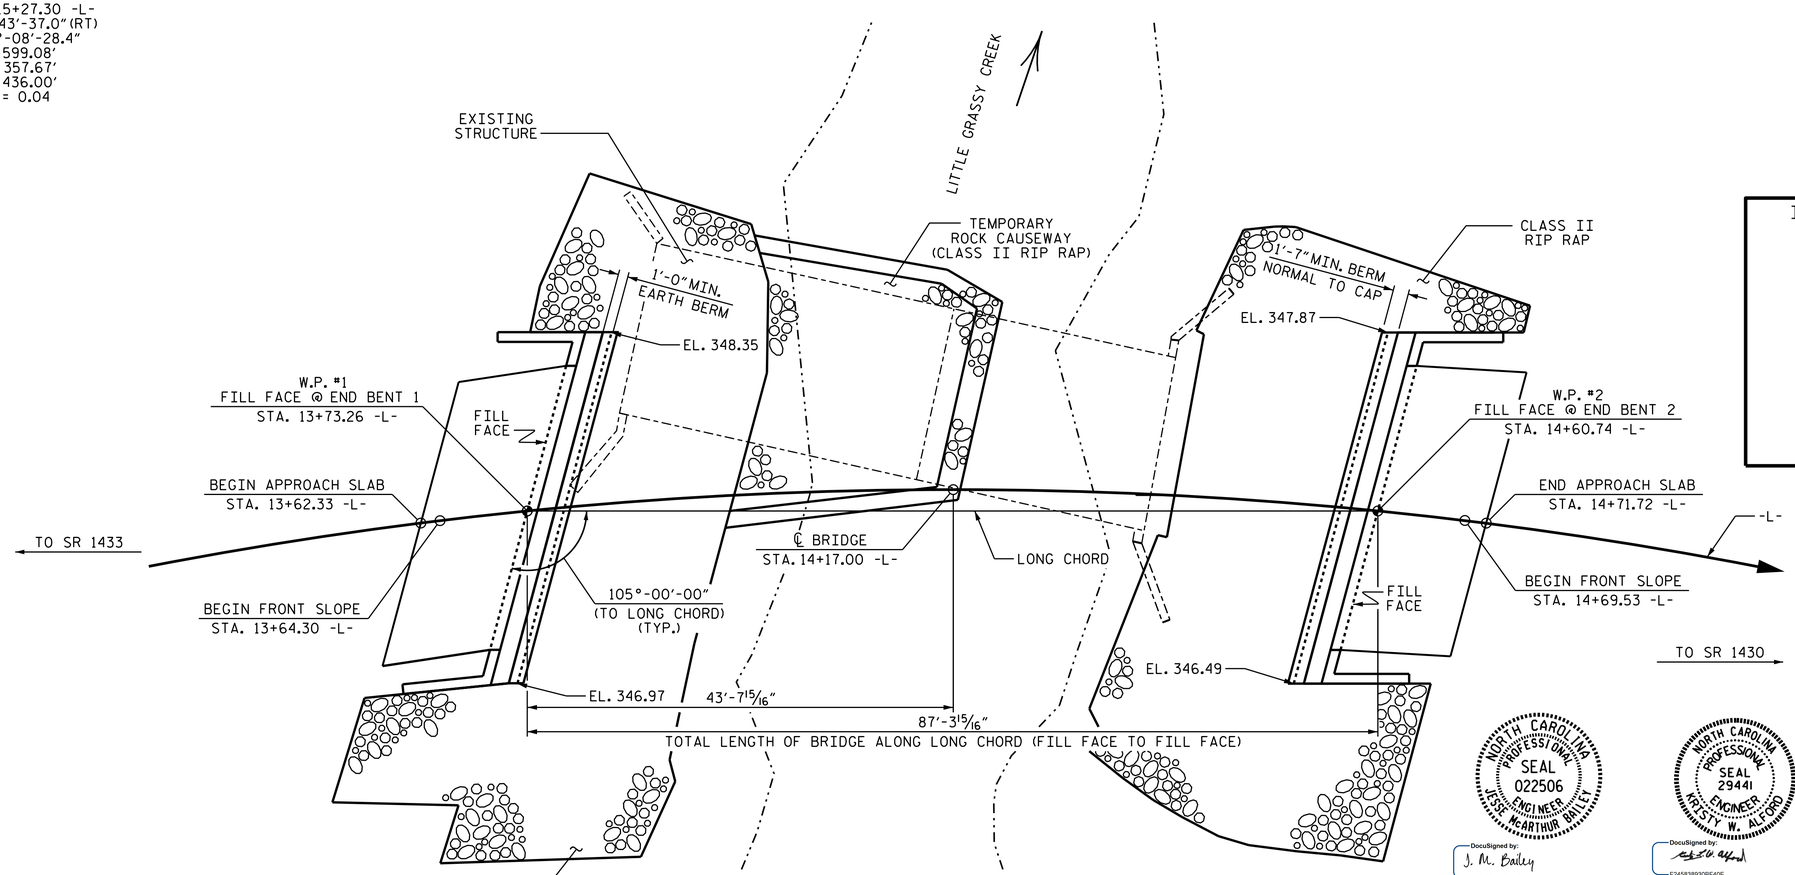

PLAN

(PILES NOT SHOWN FOR CLARITY)

I HEREBY CERTIFY THESE PLANS
ARE THE AS-BUILT PLANS

PROJECT NO. B-5151
GRANVILLE COUNTY
STATION: 14+17.00 -L-

SHEET 1 OF 2 REPLACES BRIDGE NO. 215

NORTH CAROLINA PROFESSIONAL SEAL 022506 ENGINEER JESSE McARTHUR BAILEY
DocuSigned by: J. M. Bailey
12/16/2014

NORTH CAROLINA PROFESSIONAL SEAL 29441 ENGINEER KRISTY W. ALFORD
DocuSigned by: Kristy W. Alford
12/16/2014

STATE OF NORTH CAROLINA
DEPARTMENT OF TRANSPORTATION
RALEIGH

GENERAL DRAWING
FOR BRIDGE OVER LITTLE GRASSY CREEK ON SR 1432
BETWEEN SR 1433 AND SR 1430

REVISIONS						SHEET NO.
NO.	BY:	DATE:	NO.	BY:	DATE:	S-1
1			3			TOTAL SHEETS
2			4			17

DRAWN BY : D. SHACKELFORD DATE : 01/2014
CHECKED BY : Fr. LEA DATE : 03/2014

02-DEC-2014 08:59
O:\Structures\Plans\Gen. Dwg\B-5151_SD_GD.dgn
jpadams