09/08/99

TIP PROJECT: B-5127

STATE OF NORTH CAROLINA
DIVISION OF HIGHWAYS

T.I.P. NO.	SHEET NO.
B-5127	UO-1

HOKE COUNTY
UTILITIES BY OTHERS PLAN

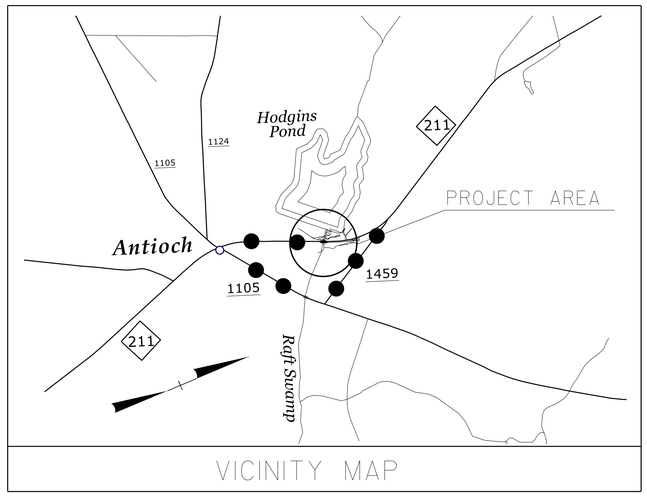

VICINITY MAP

Offsite Detour Route

LOCATION: BRIDGE NO. 4 OVER RAFT SWAMP ON NC 211

TYPE OF WORK: POWER DISTRIBUTION AND TELEPHONE COMMUNICATIONS RELOCATION

NAD 83/2001

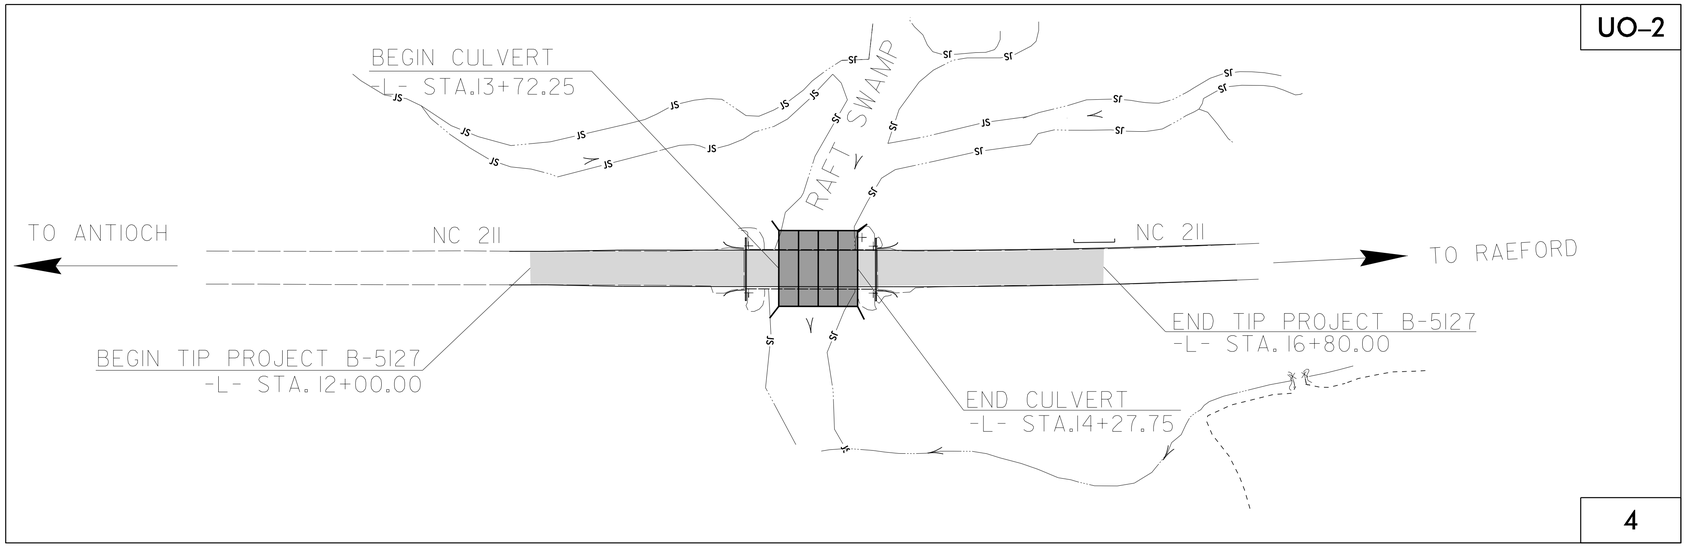

CLEARING ON THIS PROJECT SHALL BE PERFORMED TO THE LIMITS ESTABLISHED BY METHOD III
THIS PROJECT IS NOT WITHIN ANY MUNICIPAL BOUNDARIES.

GRAPHIC SCALES

50 25 0 50 100
PLANS

50 25 0 50 100
PROFILE (HORIZONTAL)

10 5 0 10 20
PROFILE (VERTICAL)

INDEX OF SHEETS

SHEET NO.	DESCRIPTION
UO-1	TITLE SHEET
UO-2	UTILITIES BY OTHERS PLAN SHEET

UTILITY OWNERS ON PROJECT

(A) DUKE ENERGY PROGRESS (POWER TRANSMISSION)
(B) CENTURYLINK (TELECOMMUNICATIONS)
(C) HOKE COUNTY (WATER)

Baker
Michael Baker Engineering, Inc.
8000 Regency Parkway, Suite 600
Cary, NC 27518
919-463-5488

UTILITIES COORDINATION CONSULTANT
Brandy Creech

PREPARED IN THE OFFICE OF:
DIVISION OF HIGHWAYS
UTILITIES UNIT
UTILITIES ENGINEERING
1555 MAIL SERVICES CENTER
RALEIGH NC 27699-1555
PHONE (919) 707-6690
FAX (919) 250-4119

Roger Worthington, P.E. — UTILITIES SECTION ENGINEER
Steve McKee, P.E. — UTILITIES SQUAD LEADER PROJECT ENGINEER
Donald Proper — UTILITIES PROJECT DESIGN ENGINEER

CONTRACT:

04-NOV-2014 10:59
Y:\Projects\NCDOT\NCDOT Utility On-Call Contract\B-5127 Hoke County\Utilities\B5127_ut_tsh_U01_psh.dgn
cnewsome AT CARYWMKOON3