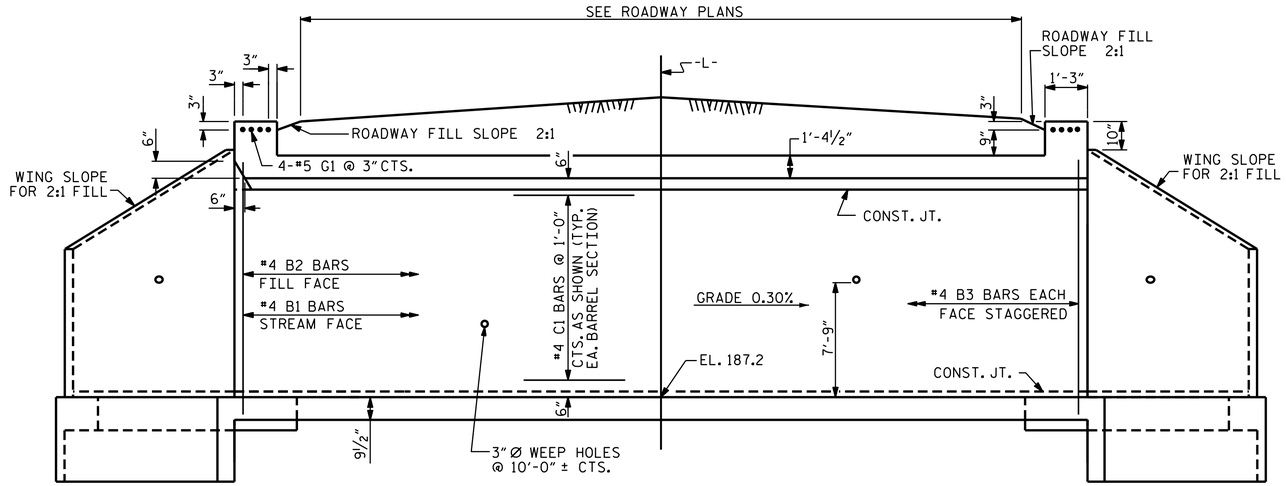

CULVERT SECTION NORMAL TO ROADWAY

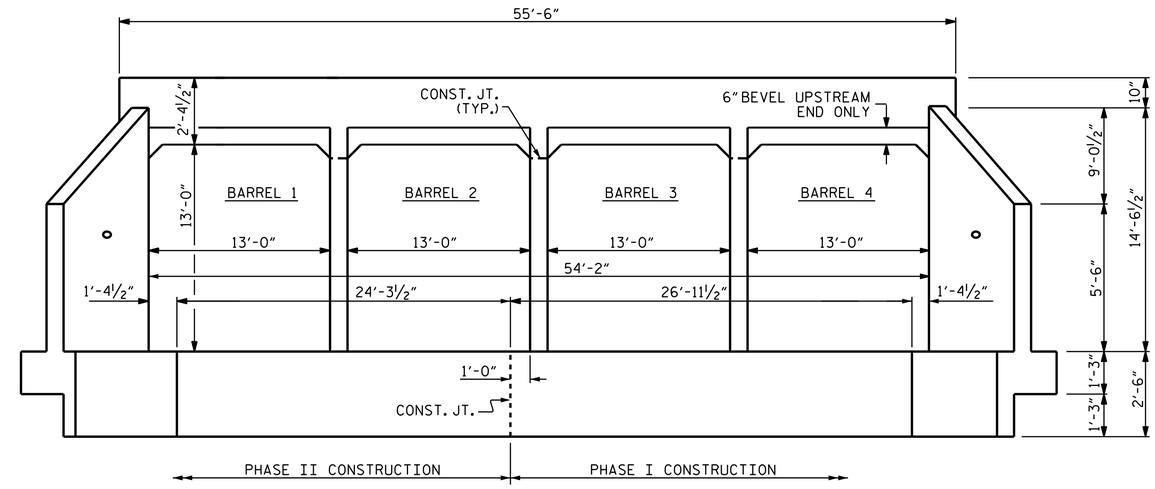

INLET END ELEVATION

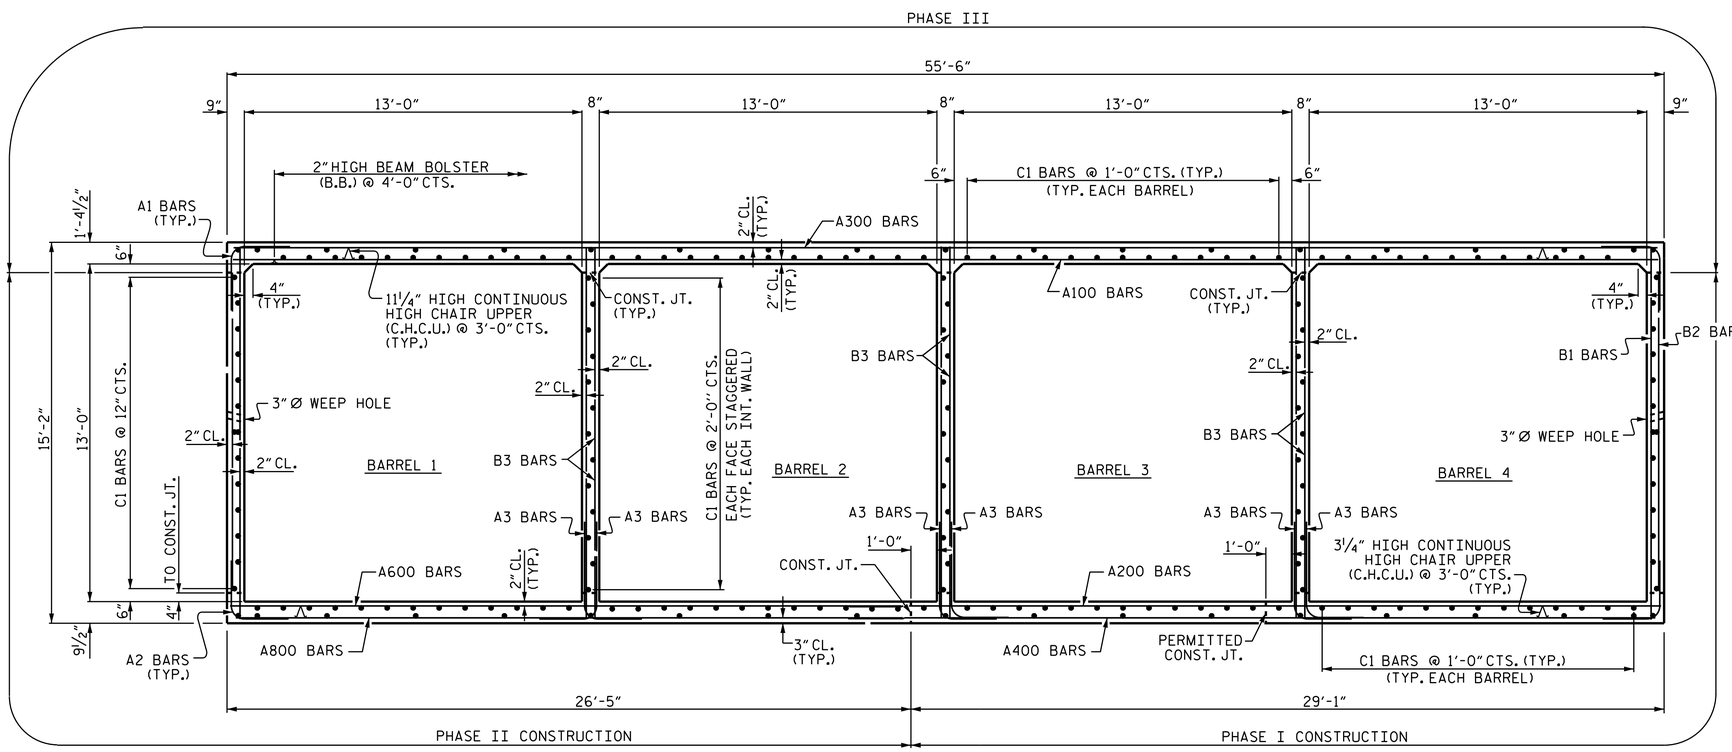

RIGHT ANGLE SECTION OF BARREL

THERE ARE 207 C1 BARS IN SECTION OF BARREL
LOOKING DOWNSTREAM

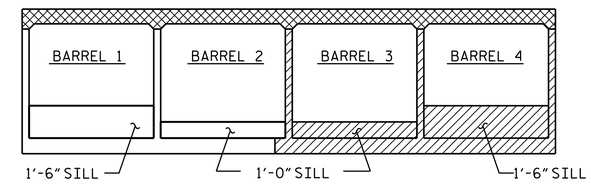

CONSTRUCTION SEQUENCE

LOOKING DOWNSTREAM

- PHASE I
- PHASE II
- PHASE III

I HEREBY CERTIFY THESE PLANS ARE THE AS-BUILT PLANS

NORTH CAROLINA PROFESSIONAL SEAL 16301 ENGINEER TING HSIUNG FANG

12/19/2014

DocuSigned by: Ting H. Fang
E72088400977435...

PROJECT NO. B-5127

HOKE COUNTY

STATION: 14+00.00 -L-

SHEET 2 OF 8

STATE OF NORTH CAROLINA
DEPARTMENT OF TRANSPORTATION
RALEIGH

QUADRUPLE 13 FT. X 13 FT. CONCRETE BOX CULVERT

90° SKEW

REVISIONS						SHEET NO.
NO.	BY:	DATE:	NO.	BY:	DATE:	C-2
1			3			TOTAL SHEETS
2			4			8

STD. NO. CB14

DRAWN BY :	E.I. OMILE	DATE :	4/13
CHECKED BY :	S.L. WANCE	DATE :	4/13
DESIGN ENGINEER OF RECORD:	E.I. OMILE	DATE :	11/5/14
DRAWN BY :	RALPH D. UNDERWOOD	DATE :	MAY.1971
CHECKED BY :	JOEL A. JOHNSON	DATE :	JUNE, 1971

REVISED 11-19-99 BY M.M. CHECKED BY R.W.W.
REDRAWN B.E.WYNN NOV. 1989 CHECKED BY D.A.G.