5/14/99

PROJECT REFERENCE NO.	SHEET NO.
W-5107	EC-5/CONST-5
R/W SHEET NO.	
ROADWAY DESIGN ENGINEER	HYDRAULICS ENGINEER

SEE SHEET 20 FOR -YIRPC- PROFILE
SEE SHEET 13 FOR -L- PROFILE

CLEARING AND GRUBBING
EROSION CONTROL FOR
CONSTRUCTION SHEET 5

ENVIRONMENTALLY SENSITIVE AREA
SEE PROJECT SPECIAL PROVISIONS

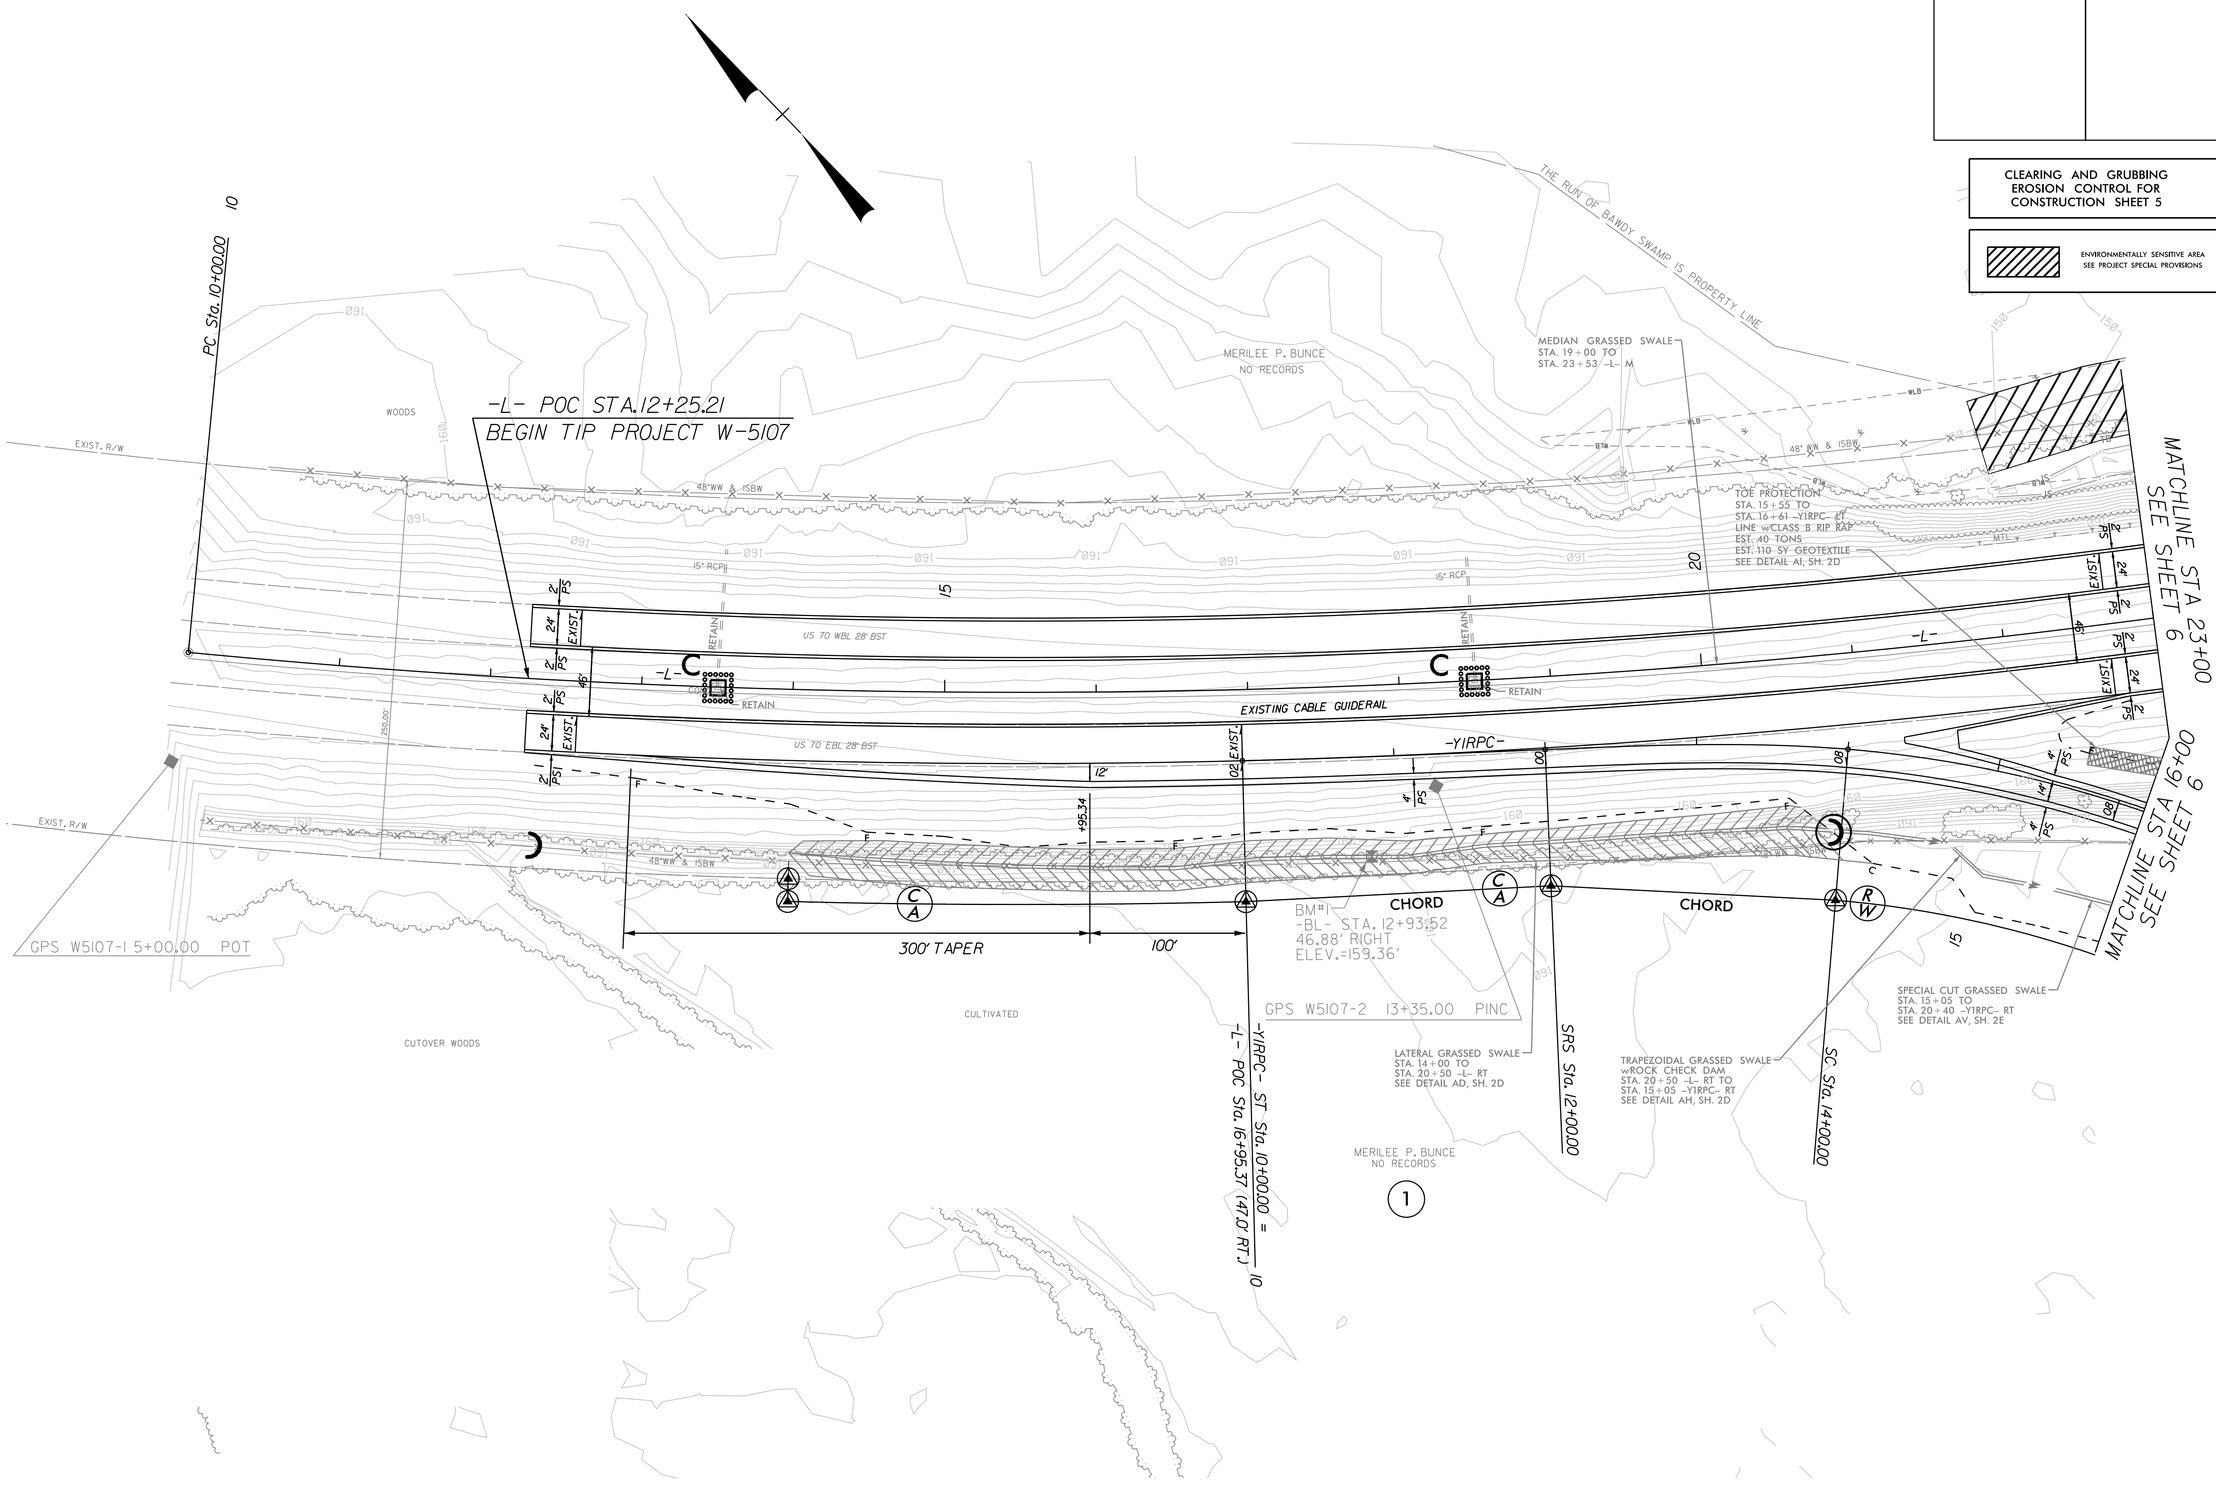

W5107\Drawings\Erosion Control\W-5107_EC_psh5.dgn 11/18/2014
jsymonds386