5/14/99

PROJECT REFERENCE NO.	SHEET NO.
W-5107	EC-10/CONST-10
R/W SHEET NO.	
ROADWAY DESIGN ENGINEER	HYDRAULICS ENGINEER

CLEARING AND GRUBBING EROSION CONTROL FOR CONSTRUCTION SHEET 10

ENVIRONMENTALLY SENSITIVE AREA SEE PROJECT SPECIAL PROVISIONS

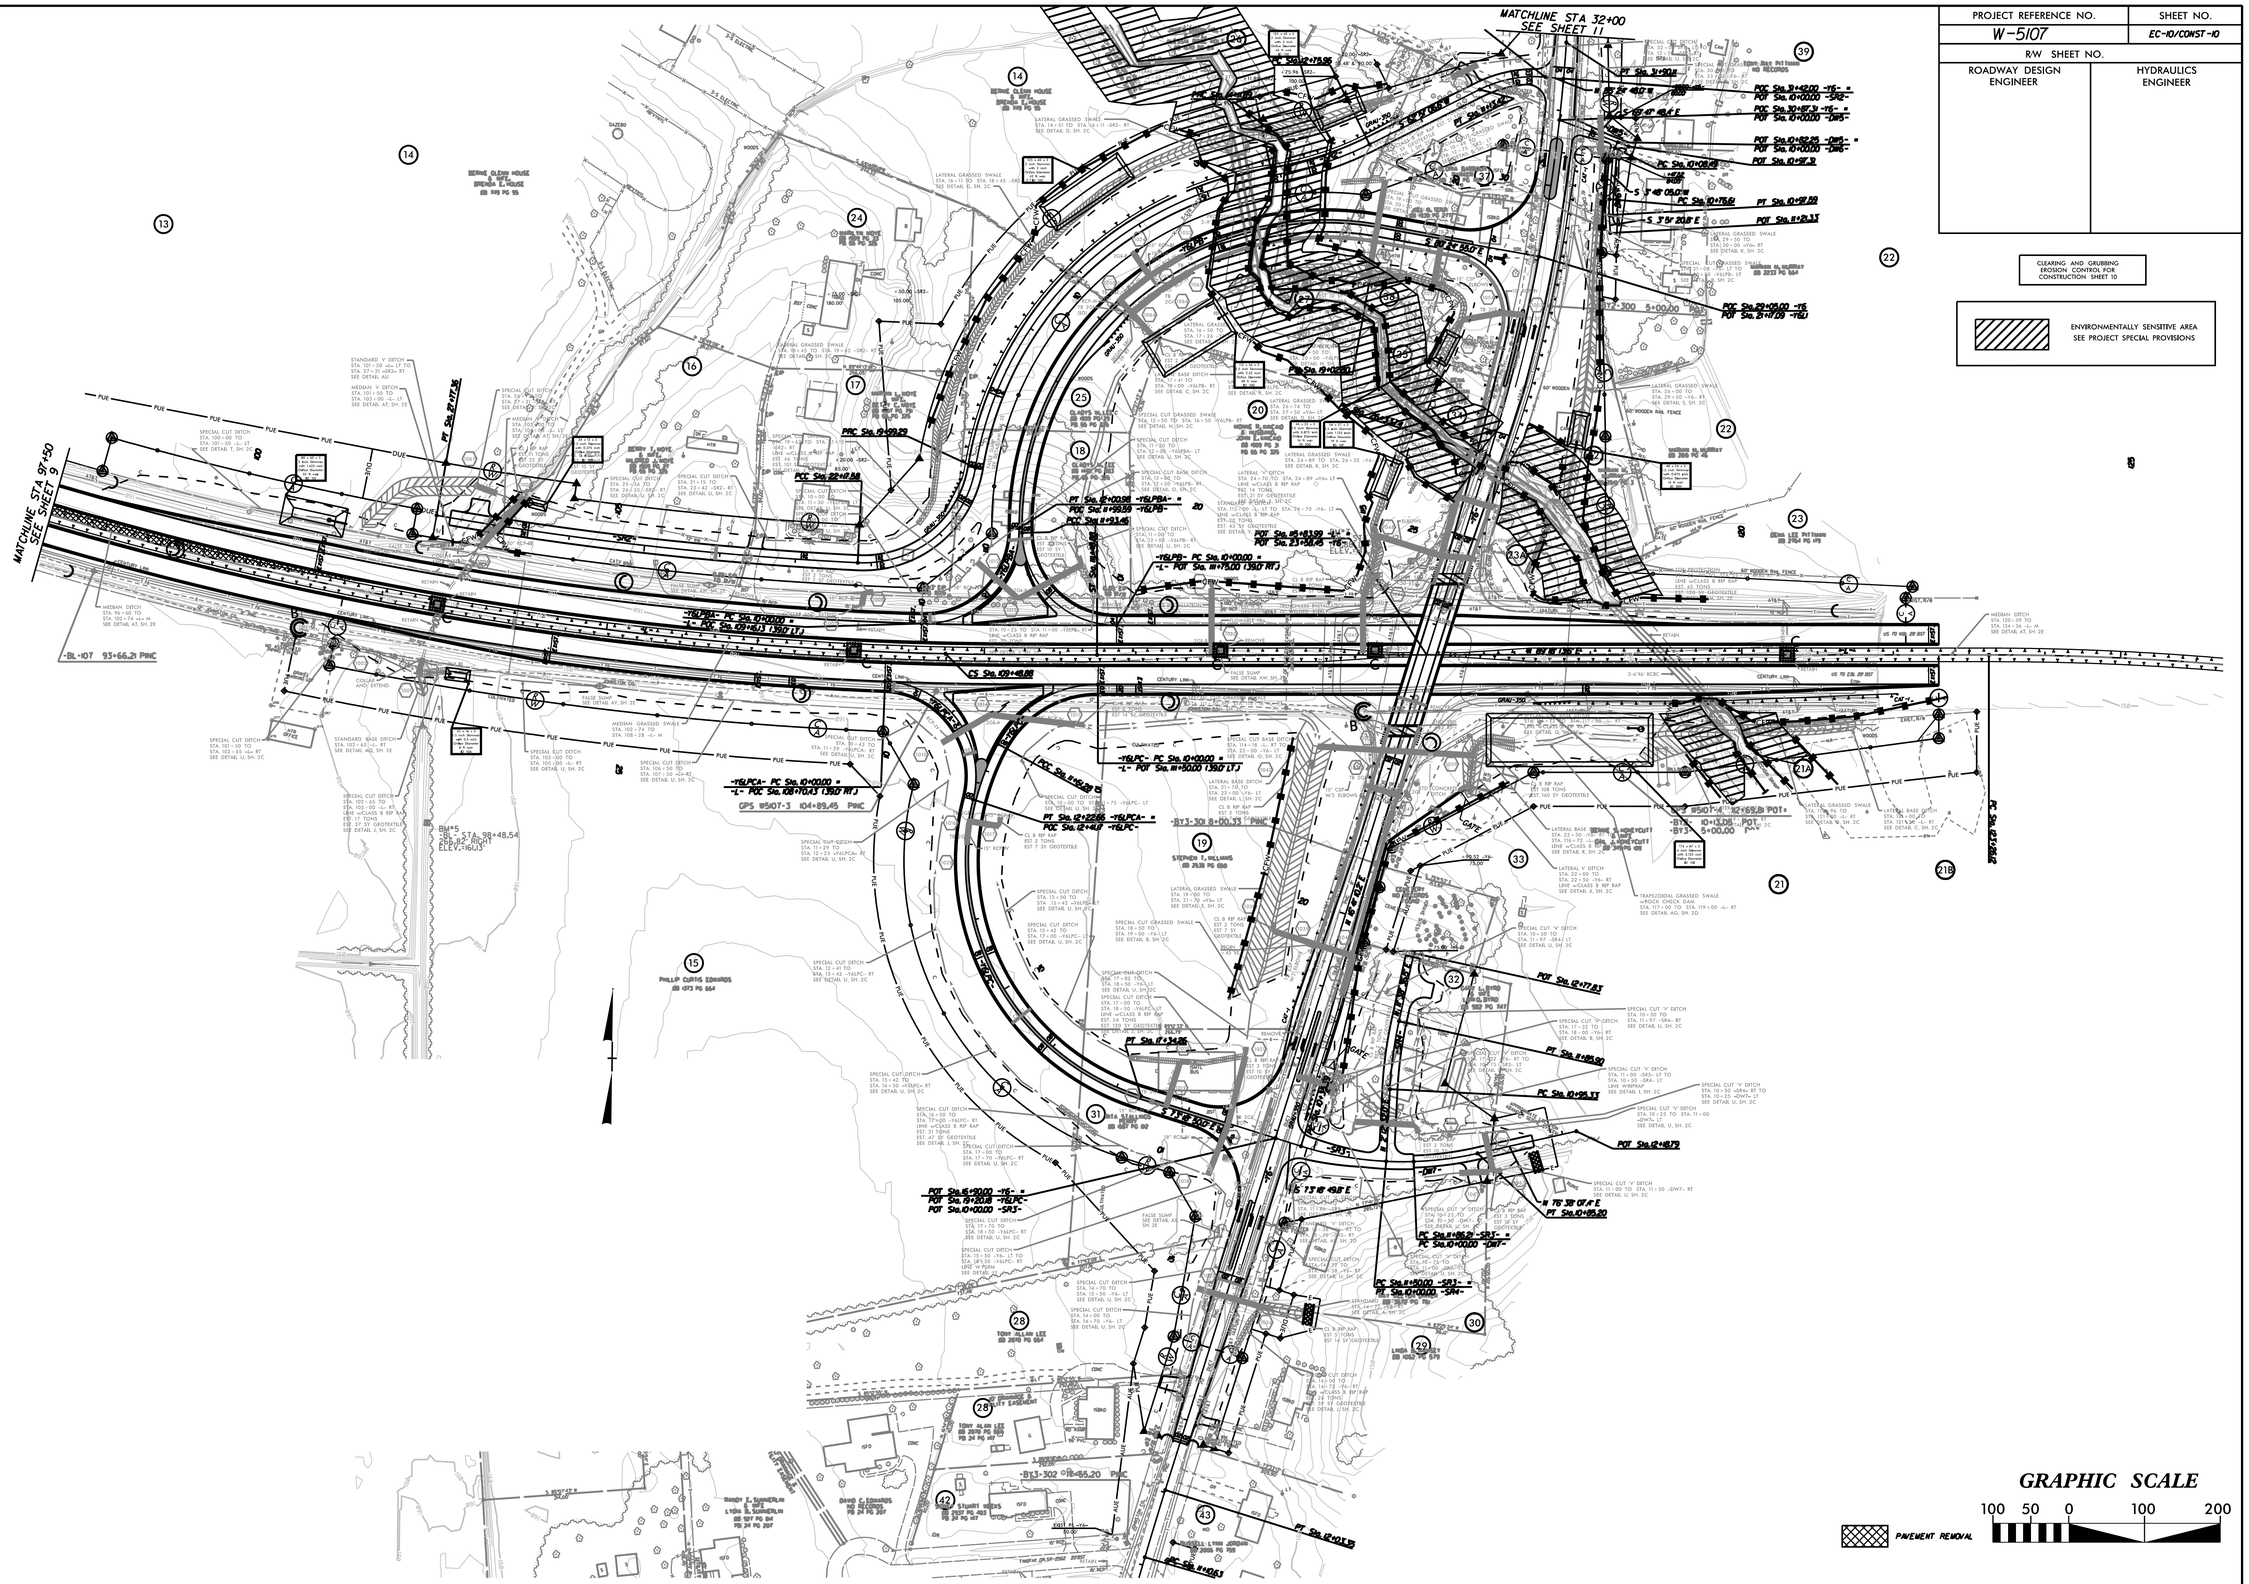

11/19/2014
W5107\Drainage\Erosion Control\W-5107_EC_psh10.dgn