PROJECT REFERENCE NO.	SHEET NO.
W-5107	EC-23/CONST.6
R/W SHEET NO.	
ROADWAY DESIGN ENGINEER	HYDRAULICS ENGINEER

EROSION CONTROL PLAN

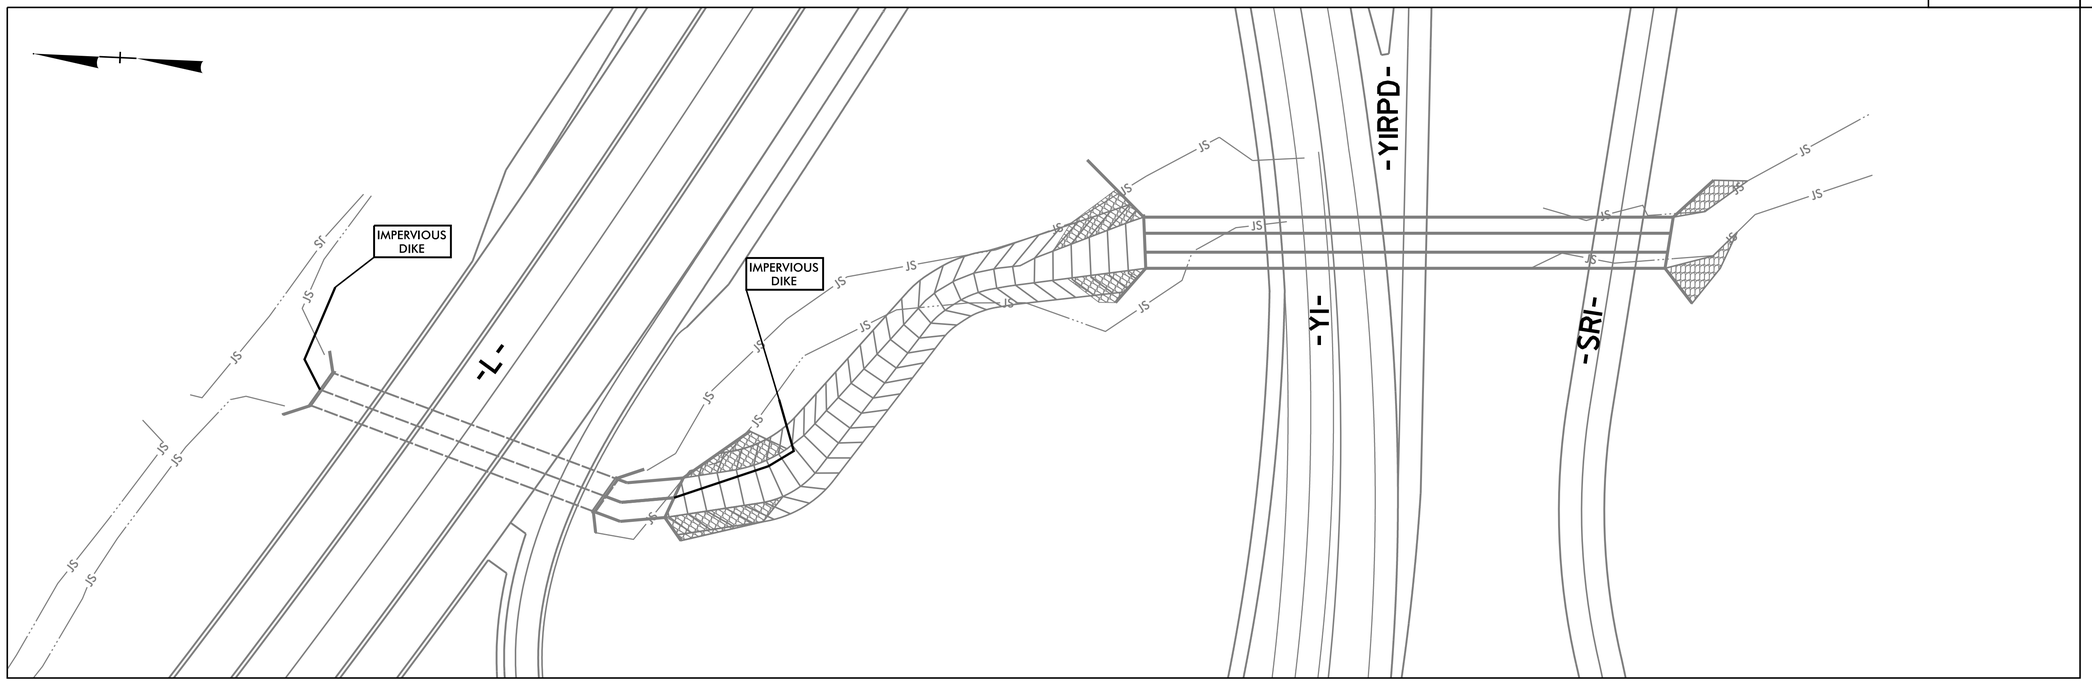

GRAPHIC SCALE

10 0 20

PLANS

CONSTRUCTION SEQUENCE

(2) 10'X8' RCBC EXTENSION AND (3) 10'X9' RCBC

STAGE II

1. REMOVE TEMPORARY IMPERVIOUS DIKE DOWNSTREAM OF -Y1-.
2. CONSTRUCTIMPERVIOUS DIKE DOWNSTREAM OF NEWLY BUILT -L- WEST BARREL EXTENSION AS SHOWN.
3. RELOCATE TEMPORARY IMPERVIOUS DIKE UPSTREAM, EFFECTIVELY BLOCKING FLOW THROUGH THE EAST BARREL OF THE EXISTING (2) 10'X8' RCBC.
4. CONSTRUCT EAST BARREL RCBC EXTENSION AND WEST WINGWALL.
5. FINSIH CHANNEL IMPROVEMENTS.
6. REMOVE TEMPORARY IMPERVIOUS DIKE DOWNSTREAM OF -L- RCBC.
7. REMOVE TEMPORARY IMPERVIOUS DIKE UPSTREAM OF -L- RCBC.