5/14/99

SEE SHEET 15 & 16 FOR -L- PROFILE

PROJECT REFERENCE NO.	SHEET NO.
W-5107	EC-8/CONST-8
R/W SHEET NO.	
ROADWAY DESIGN ENGINEER	HYDRAULICS ENGINEER

CLEARING AND GRUBBING
EROSION CONTROL FOR
CONSTRUCTION SHEET 8

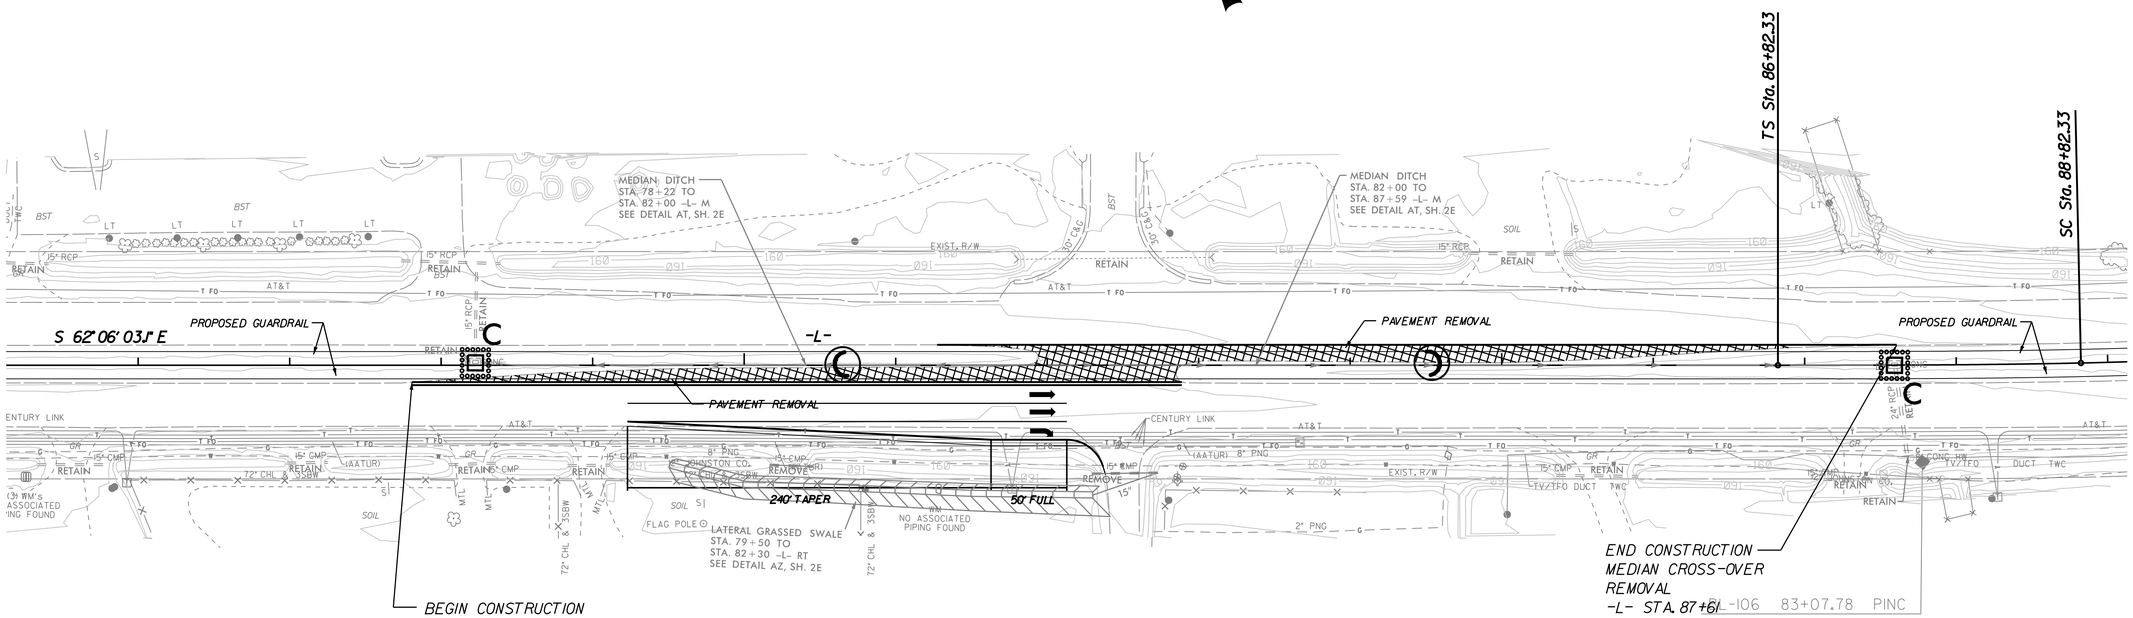

-L-
Pls Sta 88+15.67
Θs = 1°15' 41.8"
Ls = 200.00'
LT = 133.34'
ST = 66.67'

11/18/2014
W5107\Drainage\Erosion Control\W-5107_EC_psh8.dgn
ashwood386