5/14/99

PROJECT REFERENCE NO.	SHEET NO.
W-5107	EC-14/CONST-5
R/W SHEET NO.	
ROADWAY DESIGN ENGINEER	HYDRAULICS ENGINEER

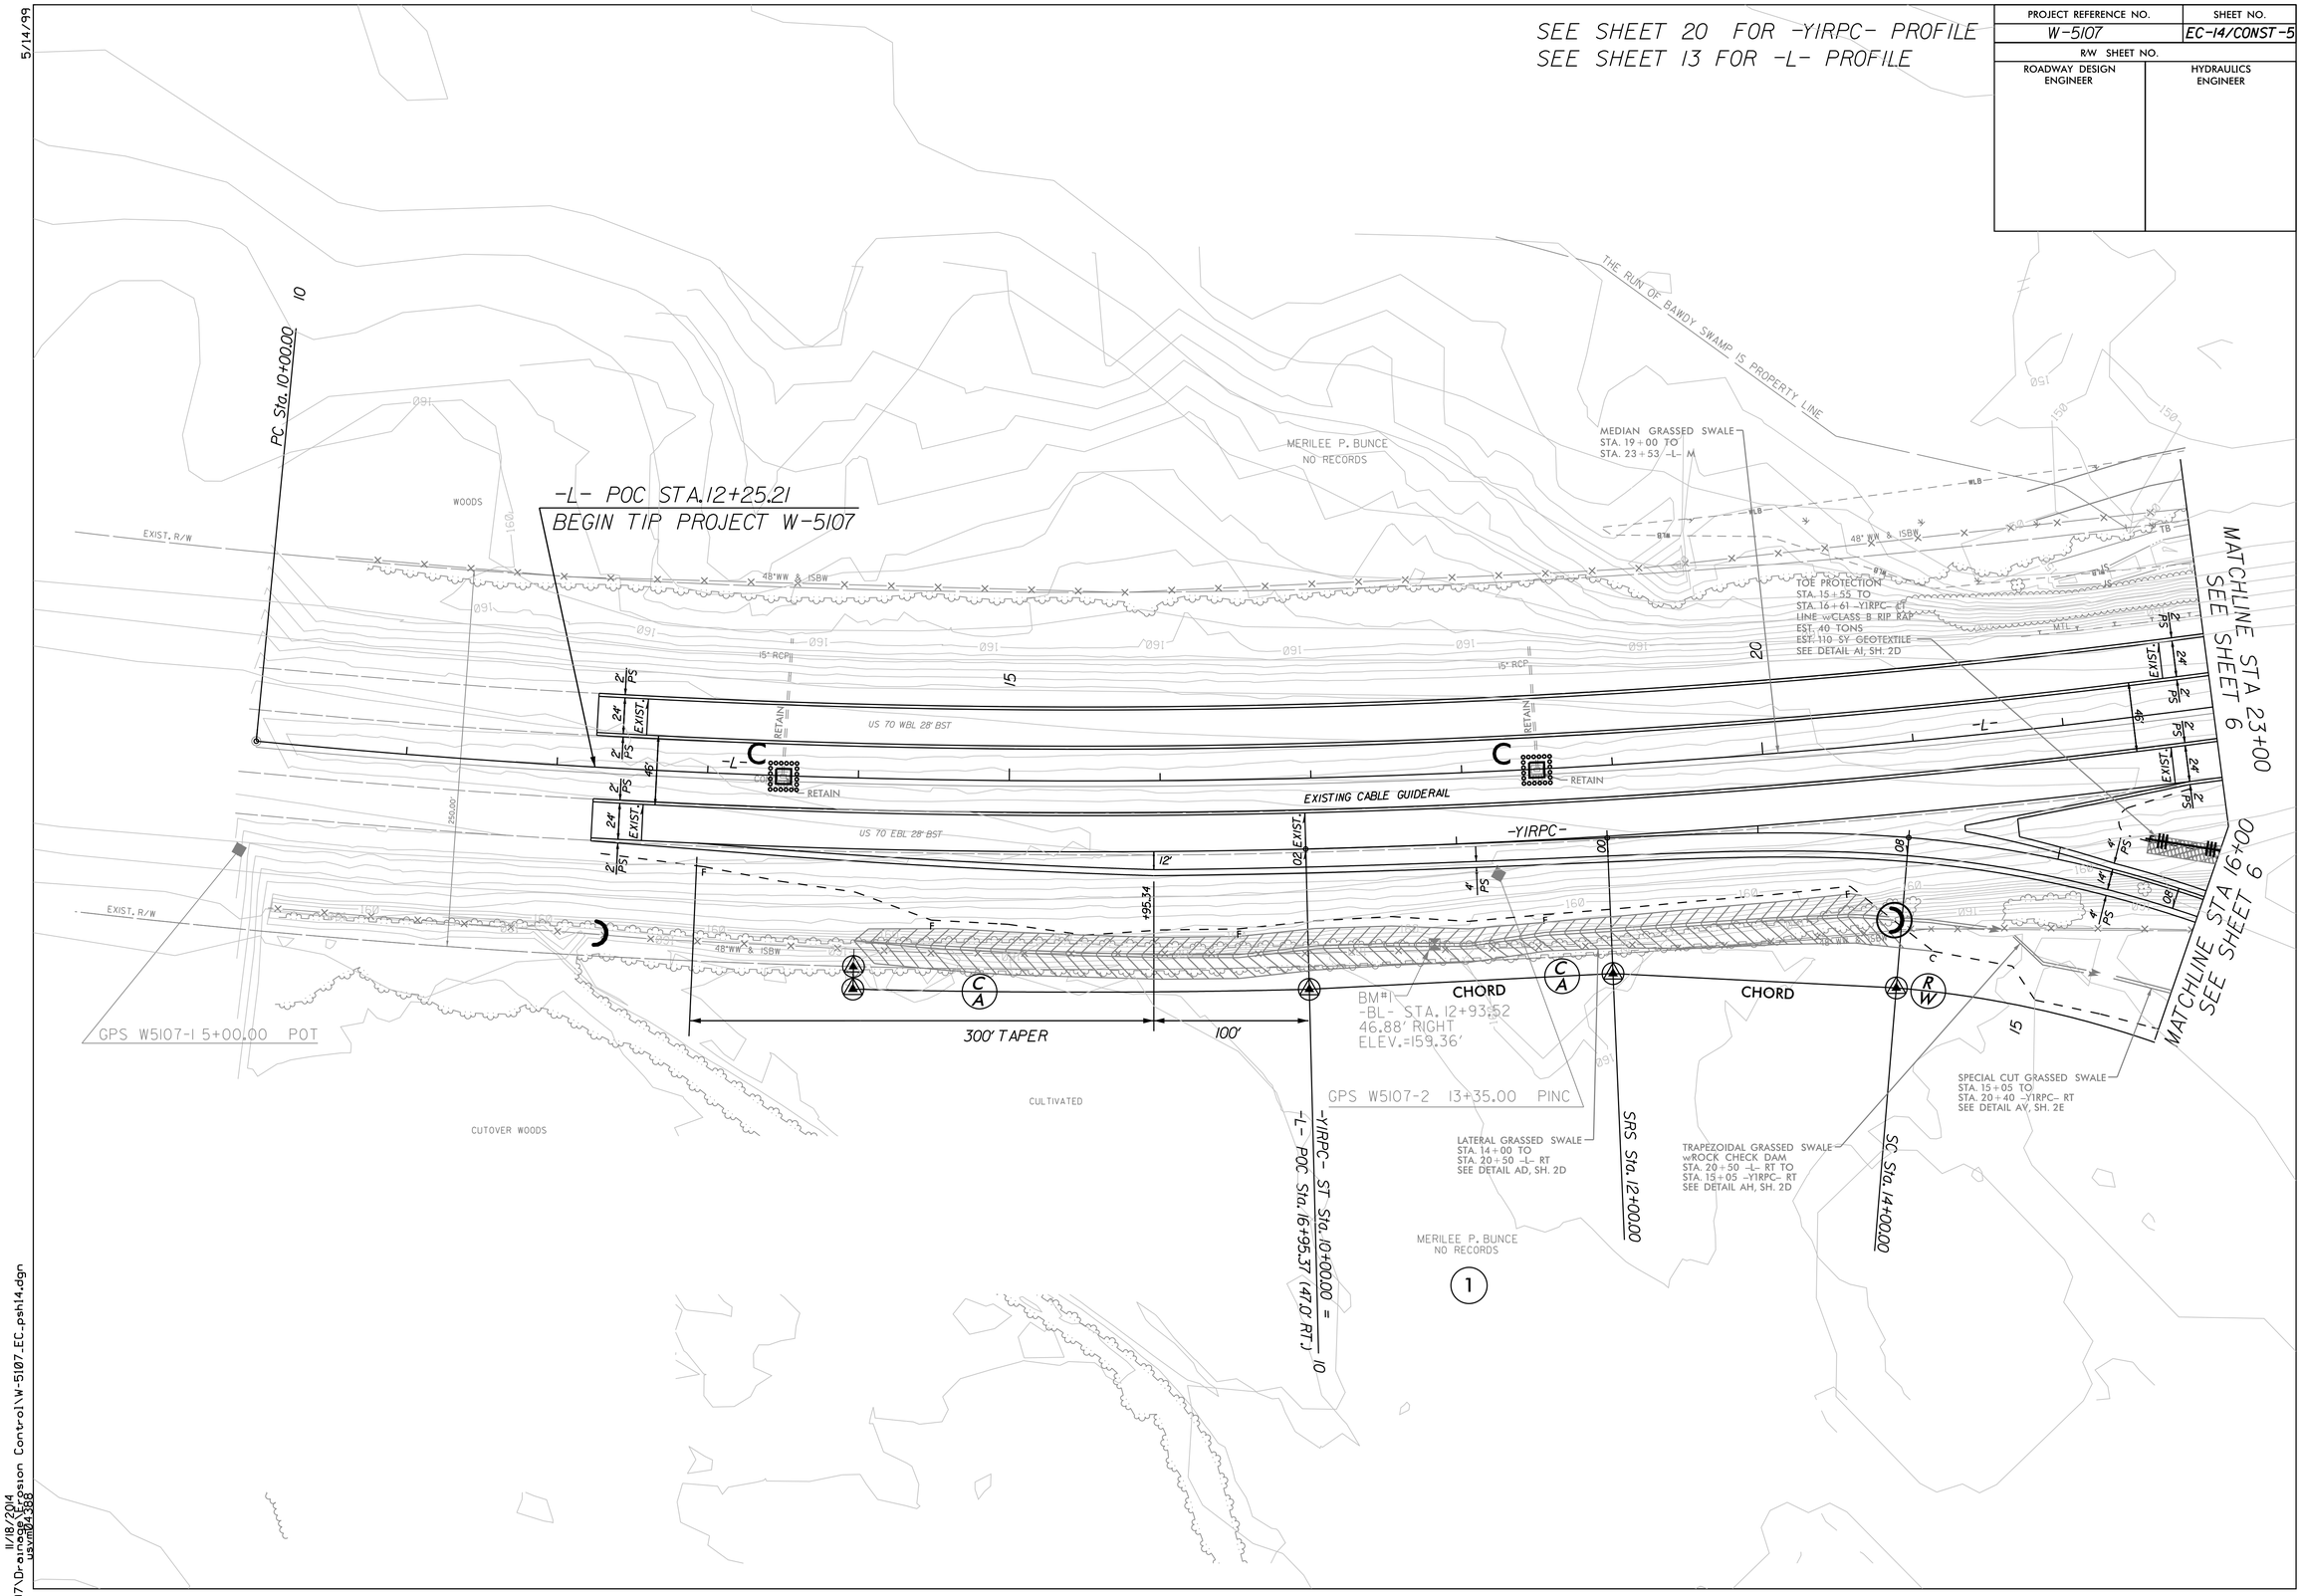

11/18/2014
jaxmal4388

W5107\Drainage\Erosion Control\W-5107_EC_psh14.dgn