PROJECT REFERENCE NO.	SHEET NO.
W-5107	EC-19A/CONST-10
R/W SHEET NO.	
ROADWAY DESIGN ENGINEER	HYDRAULICS ENGINEER

0.68 ACRE STREAMBANK REFORESTATION

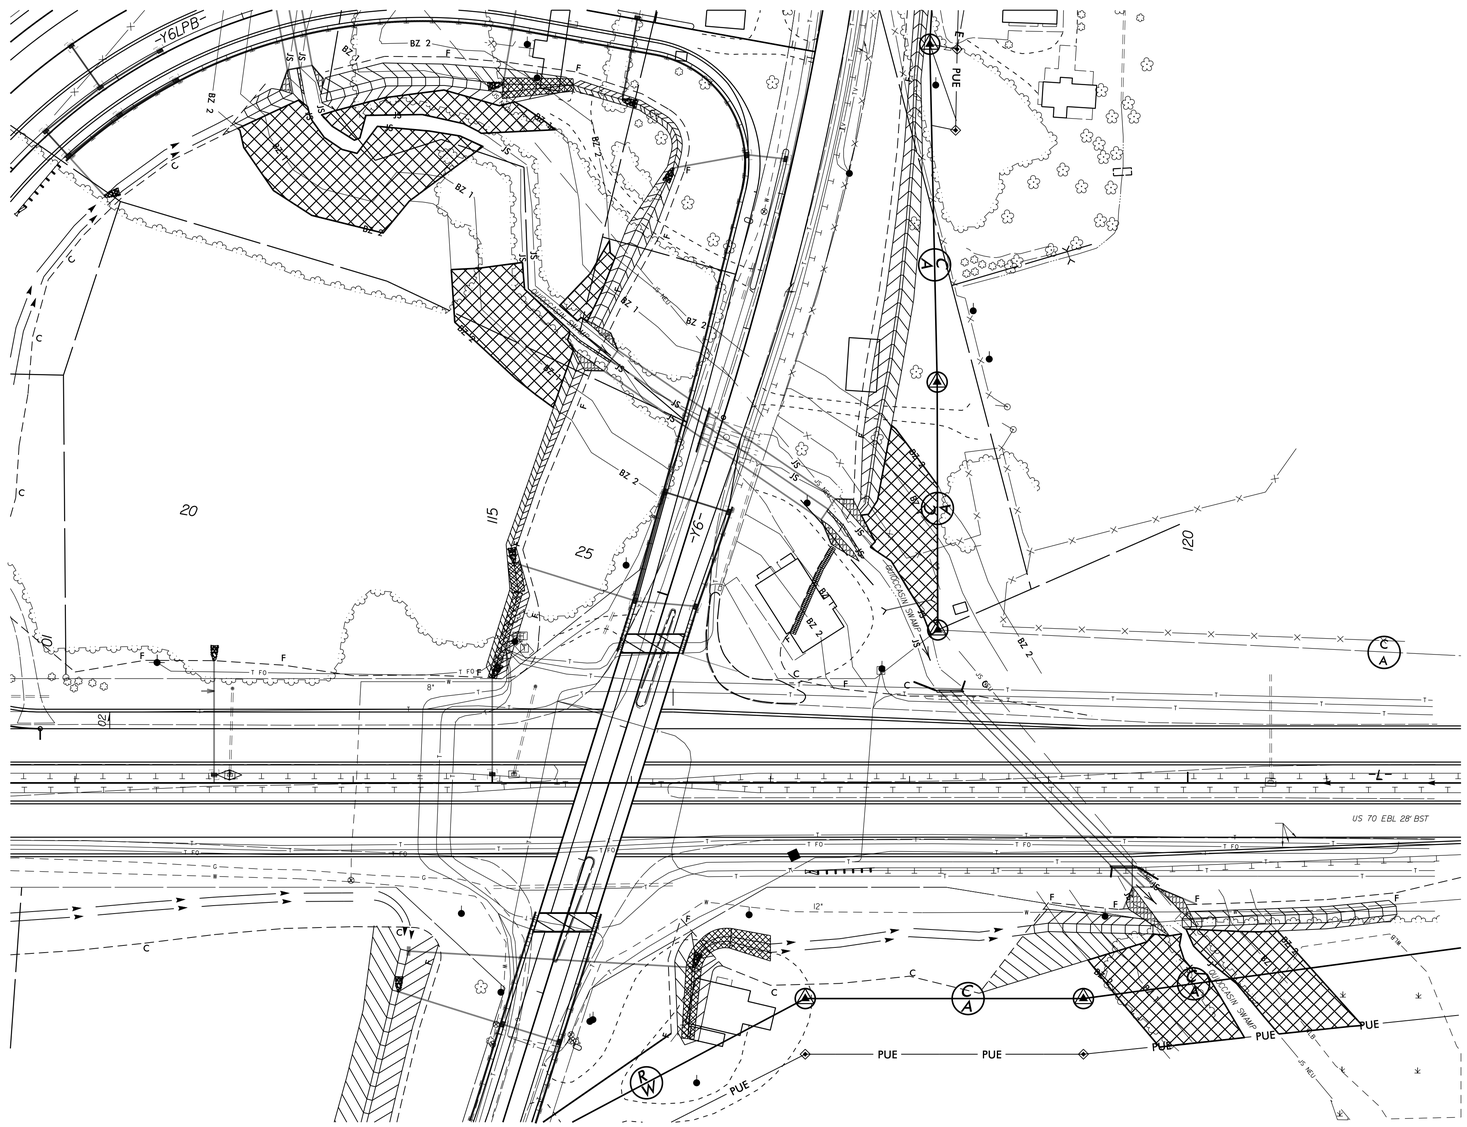

SEE RF–2, RF–3 AND PROJECT SPECIAL PROVISIONS