PROJECT REFERENCE NO.	SHEET NO.
W-5107	EC-16/CONST-7
R/W SHEET NO.	
ROADWAY DESIGN ENGINEER	HYDRAULICS ENGINEER

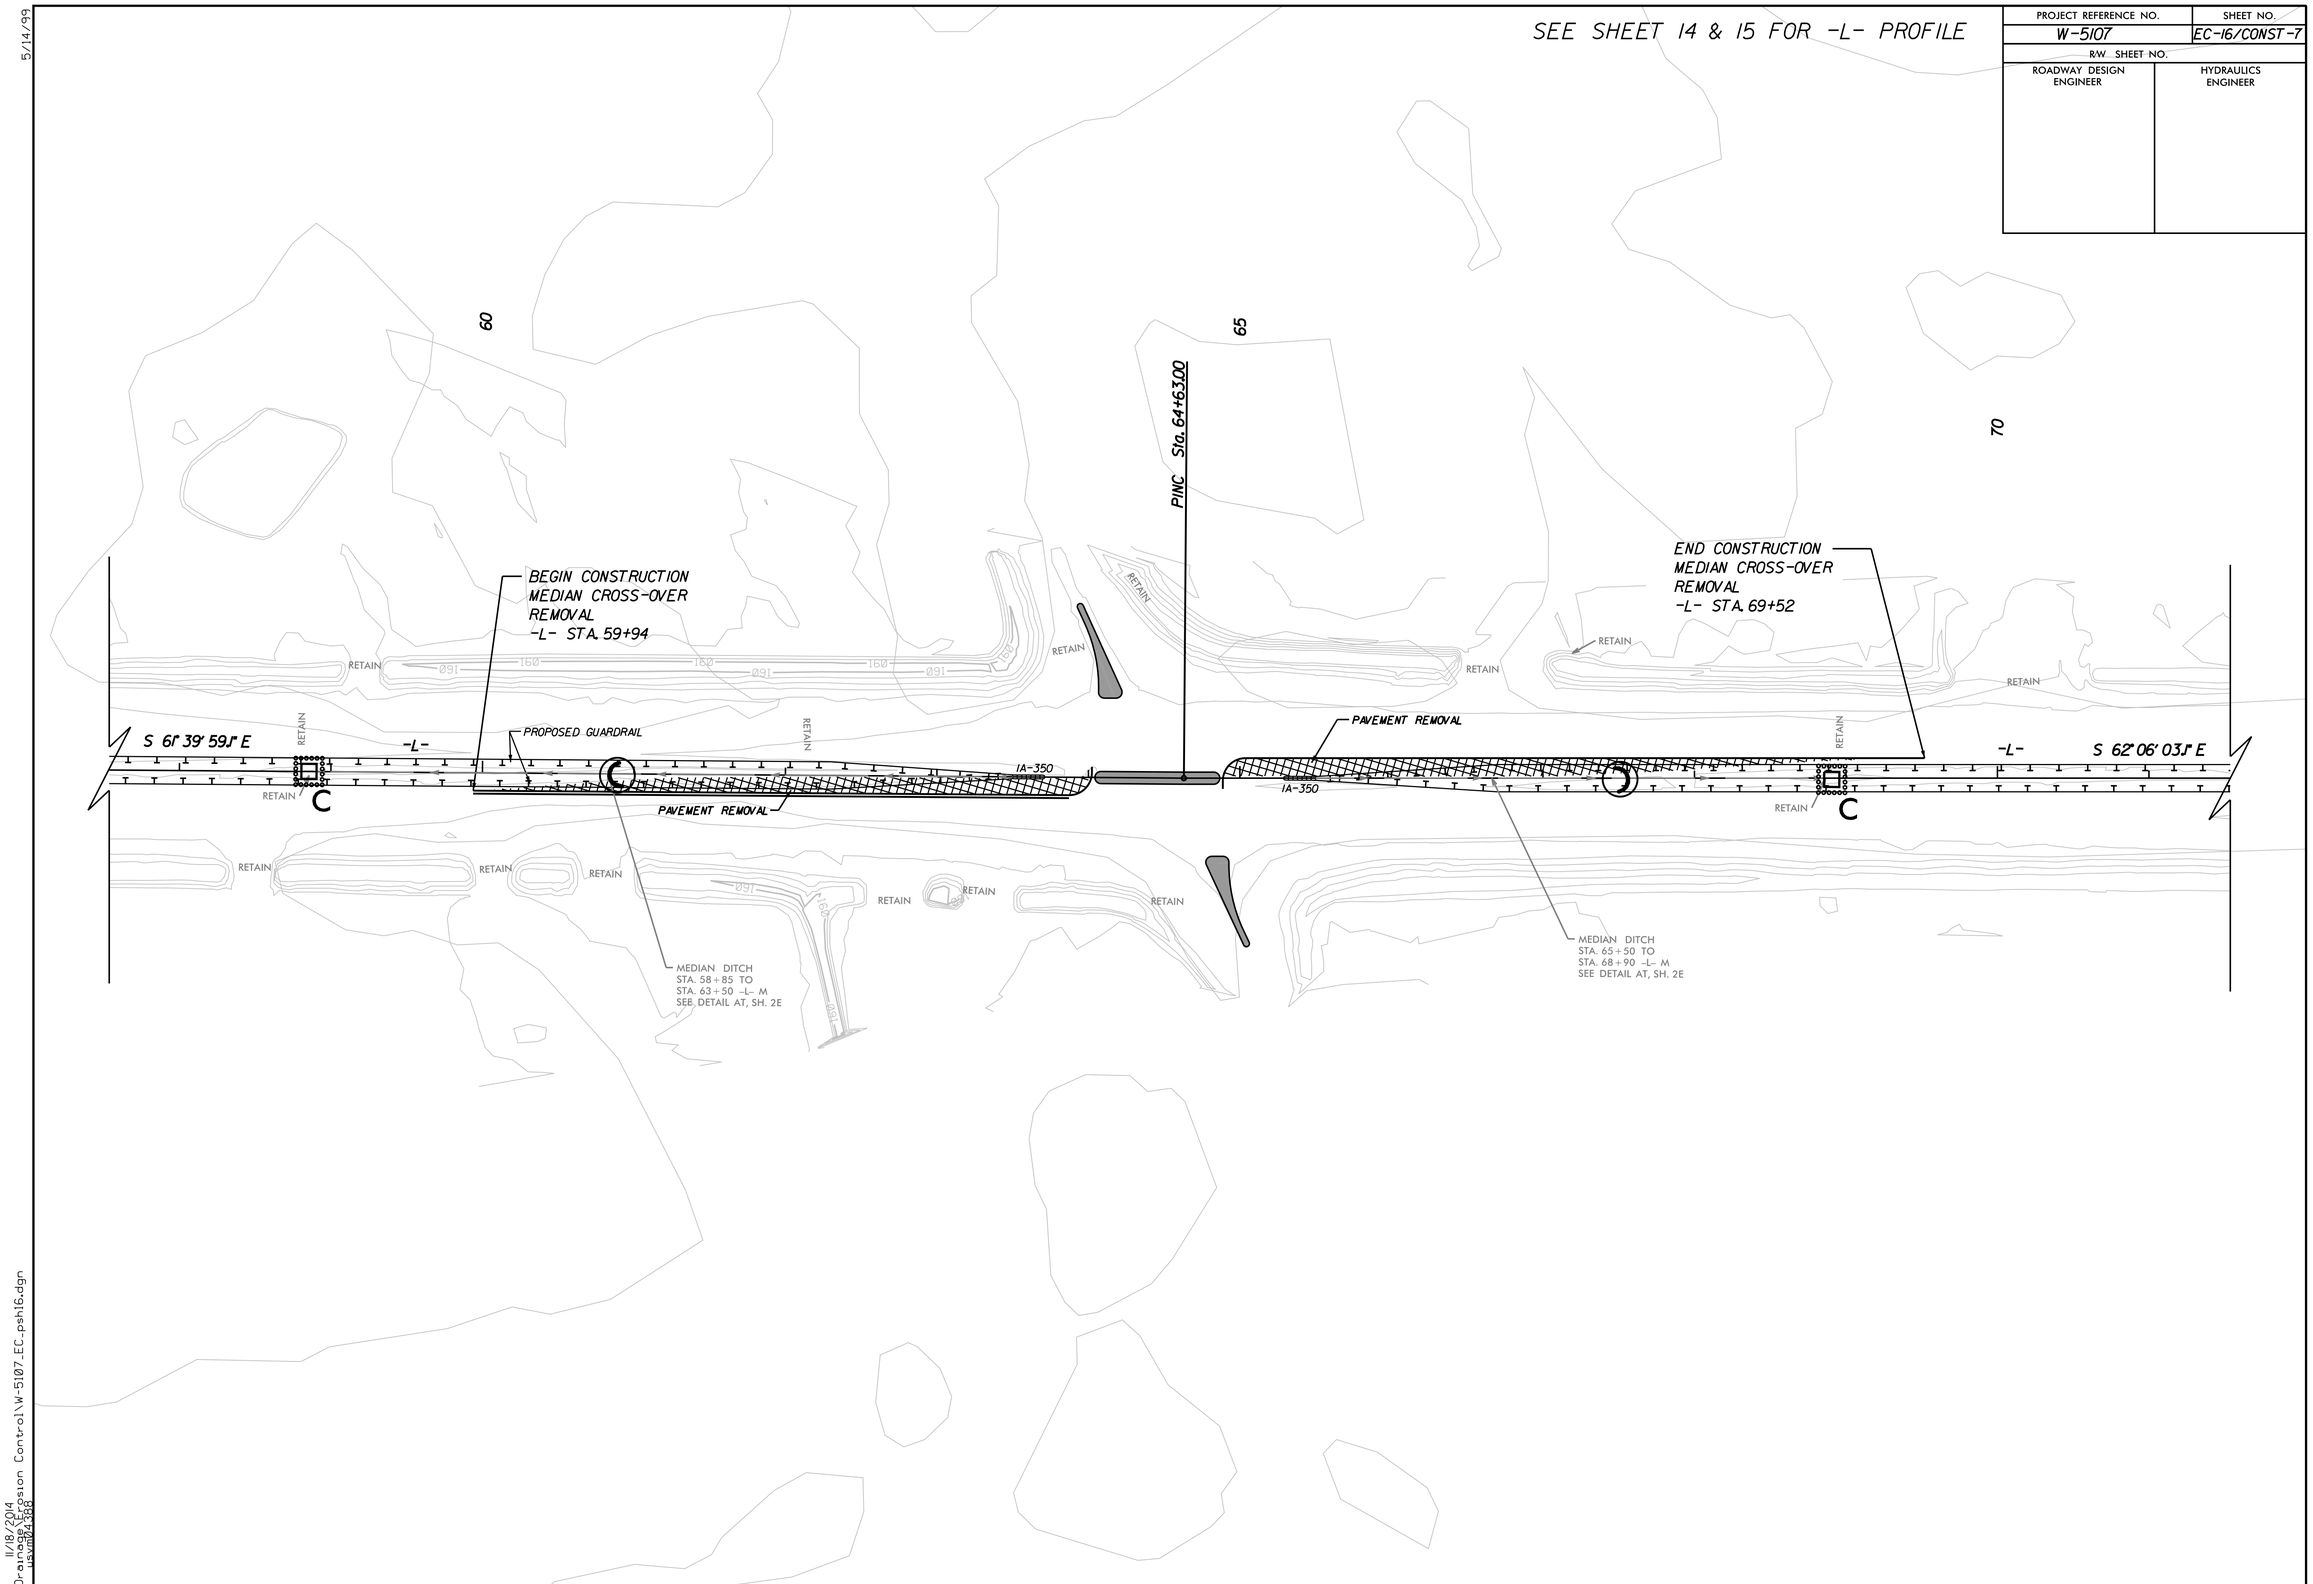

5/14/99

W5107\Drainage\Erosion Control\W-5107_EC_psh16.dgn
11/18/2014
9:41:56 AM