PROJECT REFERENCE NO.	SHEET NO.
W-5107	EC-2G
R/W SHEET NO.	
ROADWAY DESIGN ENGINEER	HYDRAULICS ENGINEER

SILT BASIN 'B' DETAIL

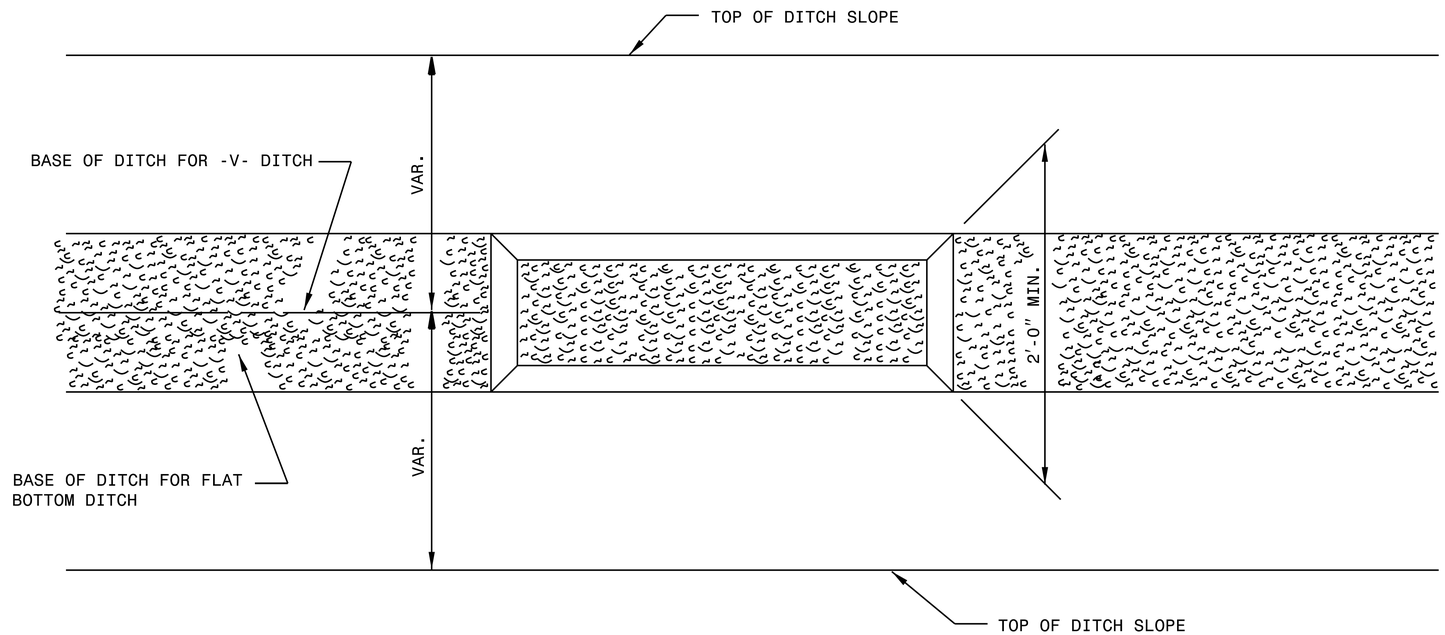

PLAN

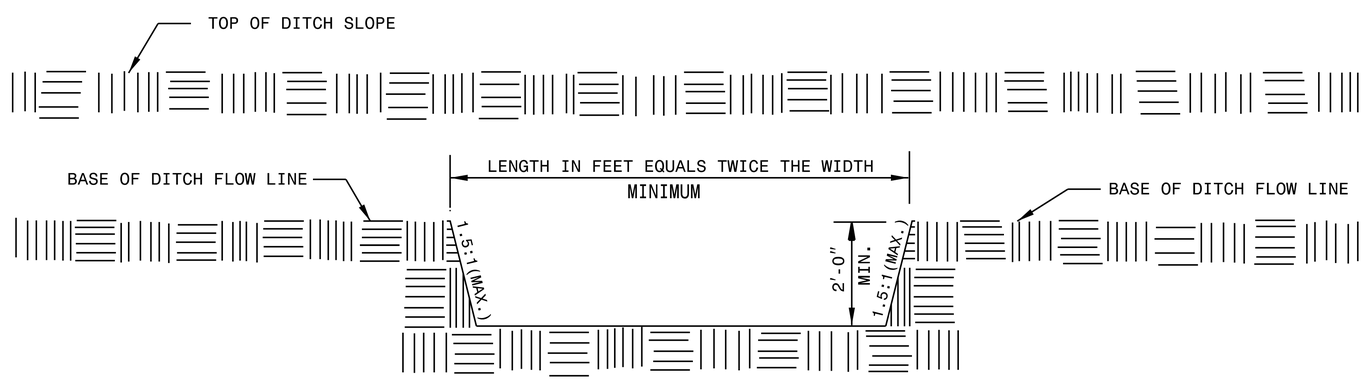

ELEVATION