5/14/99

PROJECT REFERENCE NO.	SHEET NO.
W-5107	EC-4/CONST-4
R/W SHEET NO.	
ROADWAY DESIGN ENGINEER	HYDRAULICS ENGINEER

CLEARING AND GRUBBING
EROSION CONTROL FOR
CONSTRUCTION SHEET 4

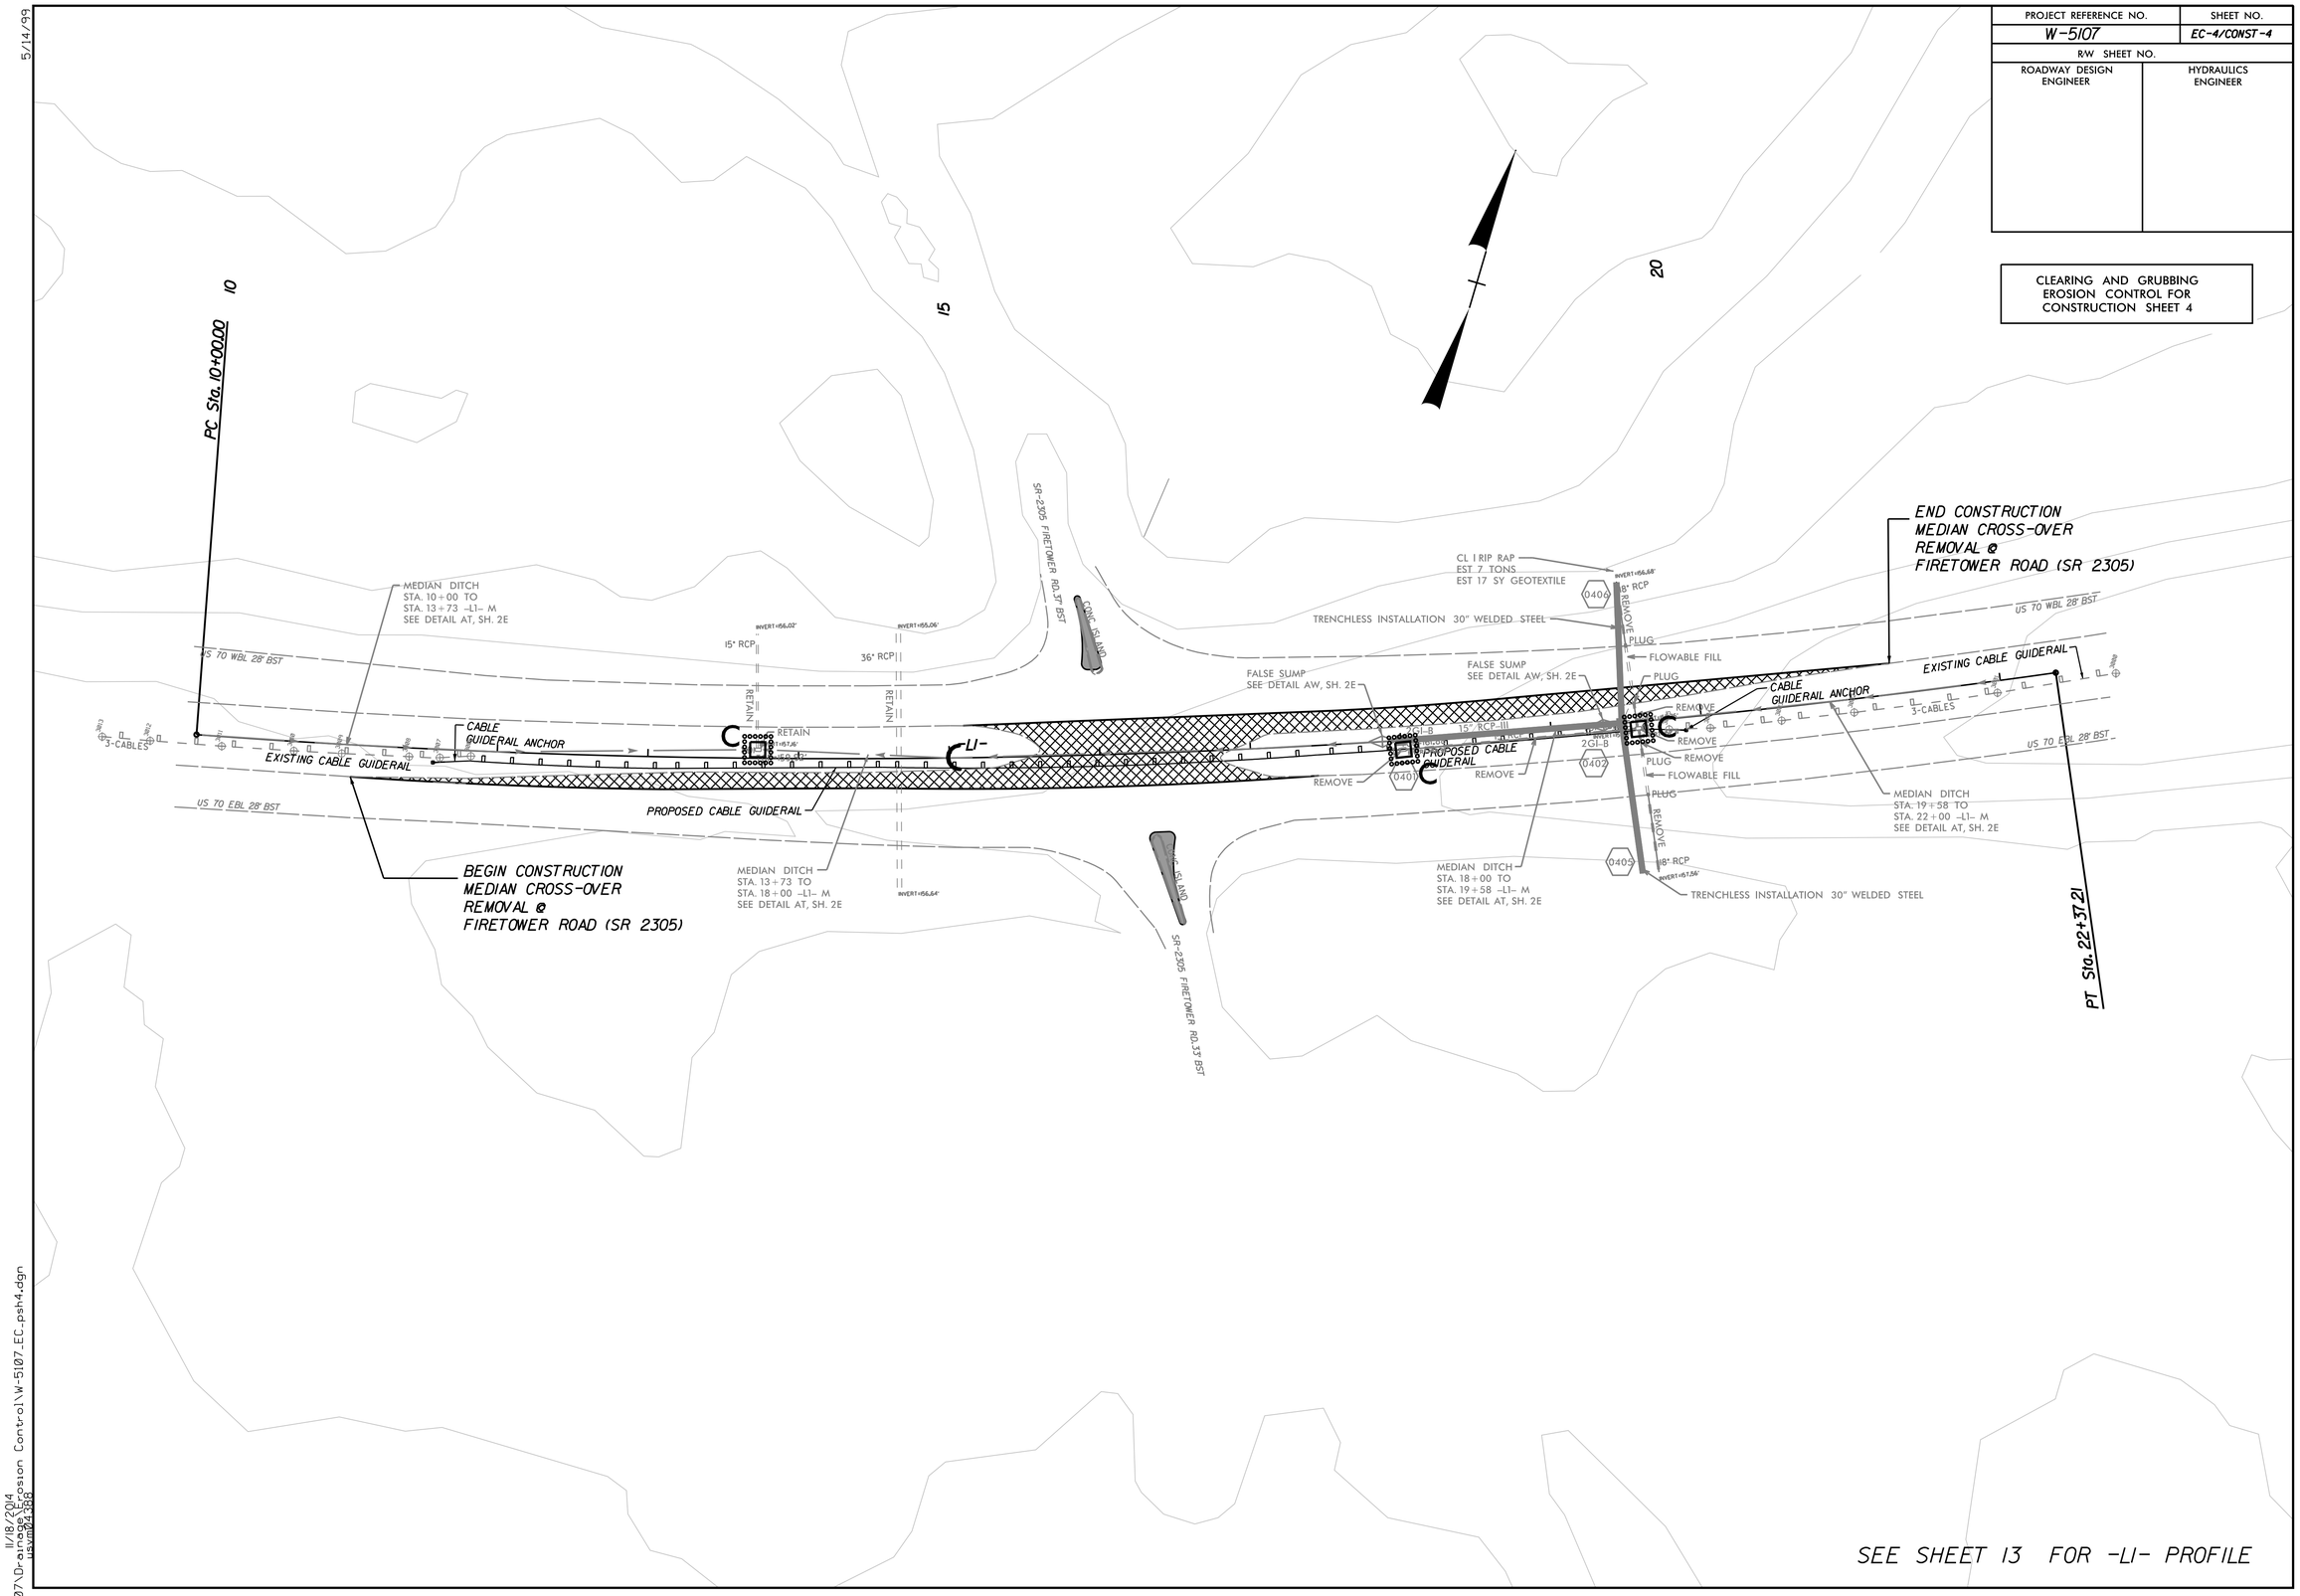

11/18/2014
W5107\Drawings\Erosion Control\W-5107_EC_psh4.dgn
sbond1386