5/14/99

PROJECT REFERENCE NO.	SHEET NO.
W-5107	EC-12/CONST-12
R/W SHEET NO.	
ROADWAY DESIGN ENGINEER	HYDRAULICS ENGINEER

CLEARING AND GRUBBING
EROSION CONTROL FOR
CONSTRUCTION SHEET 12

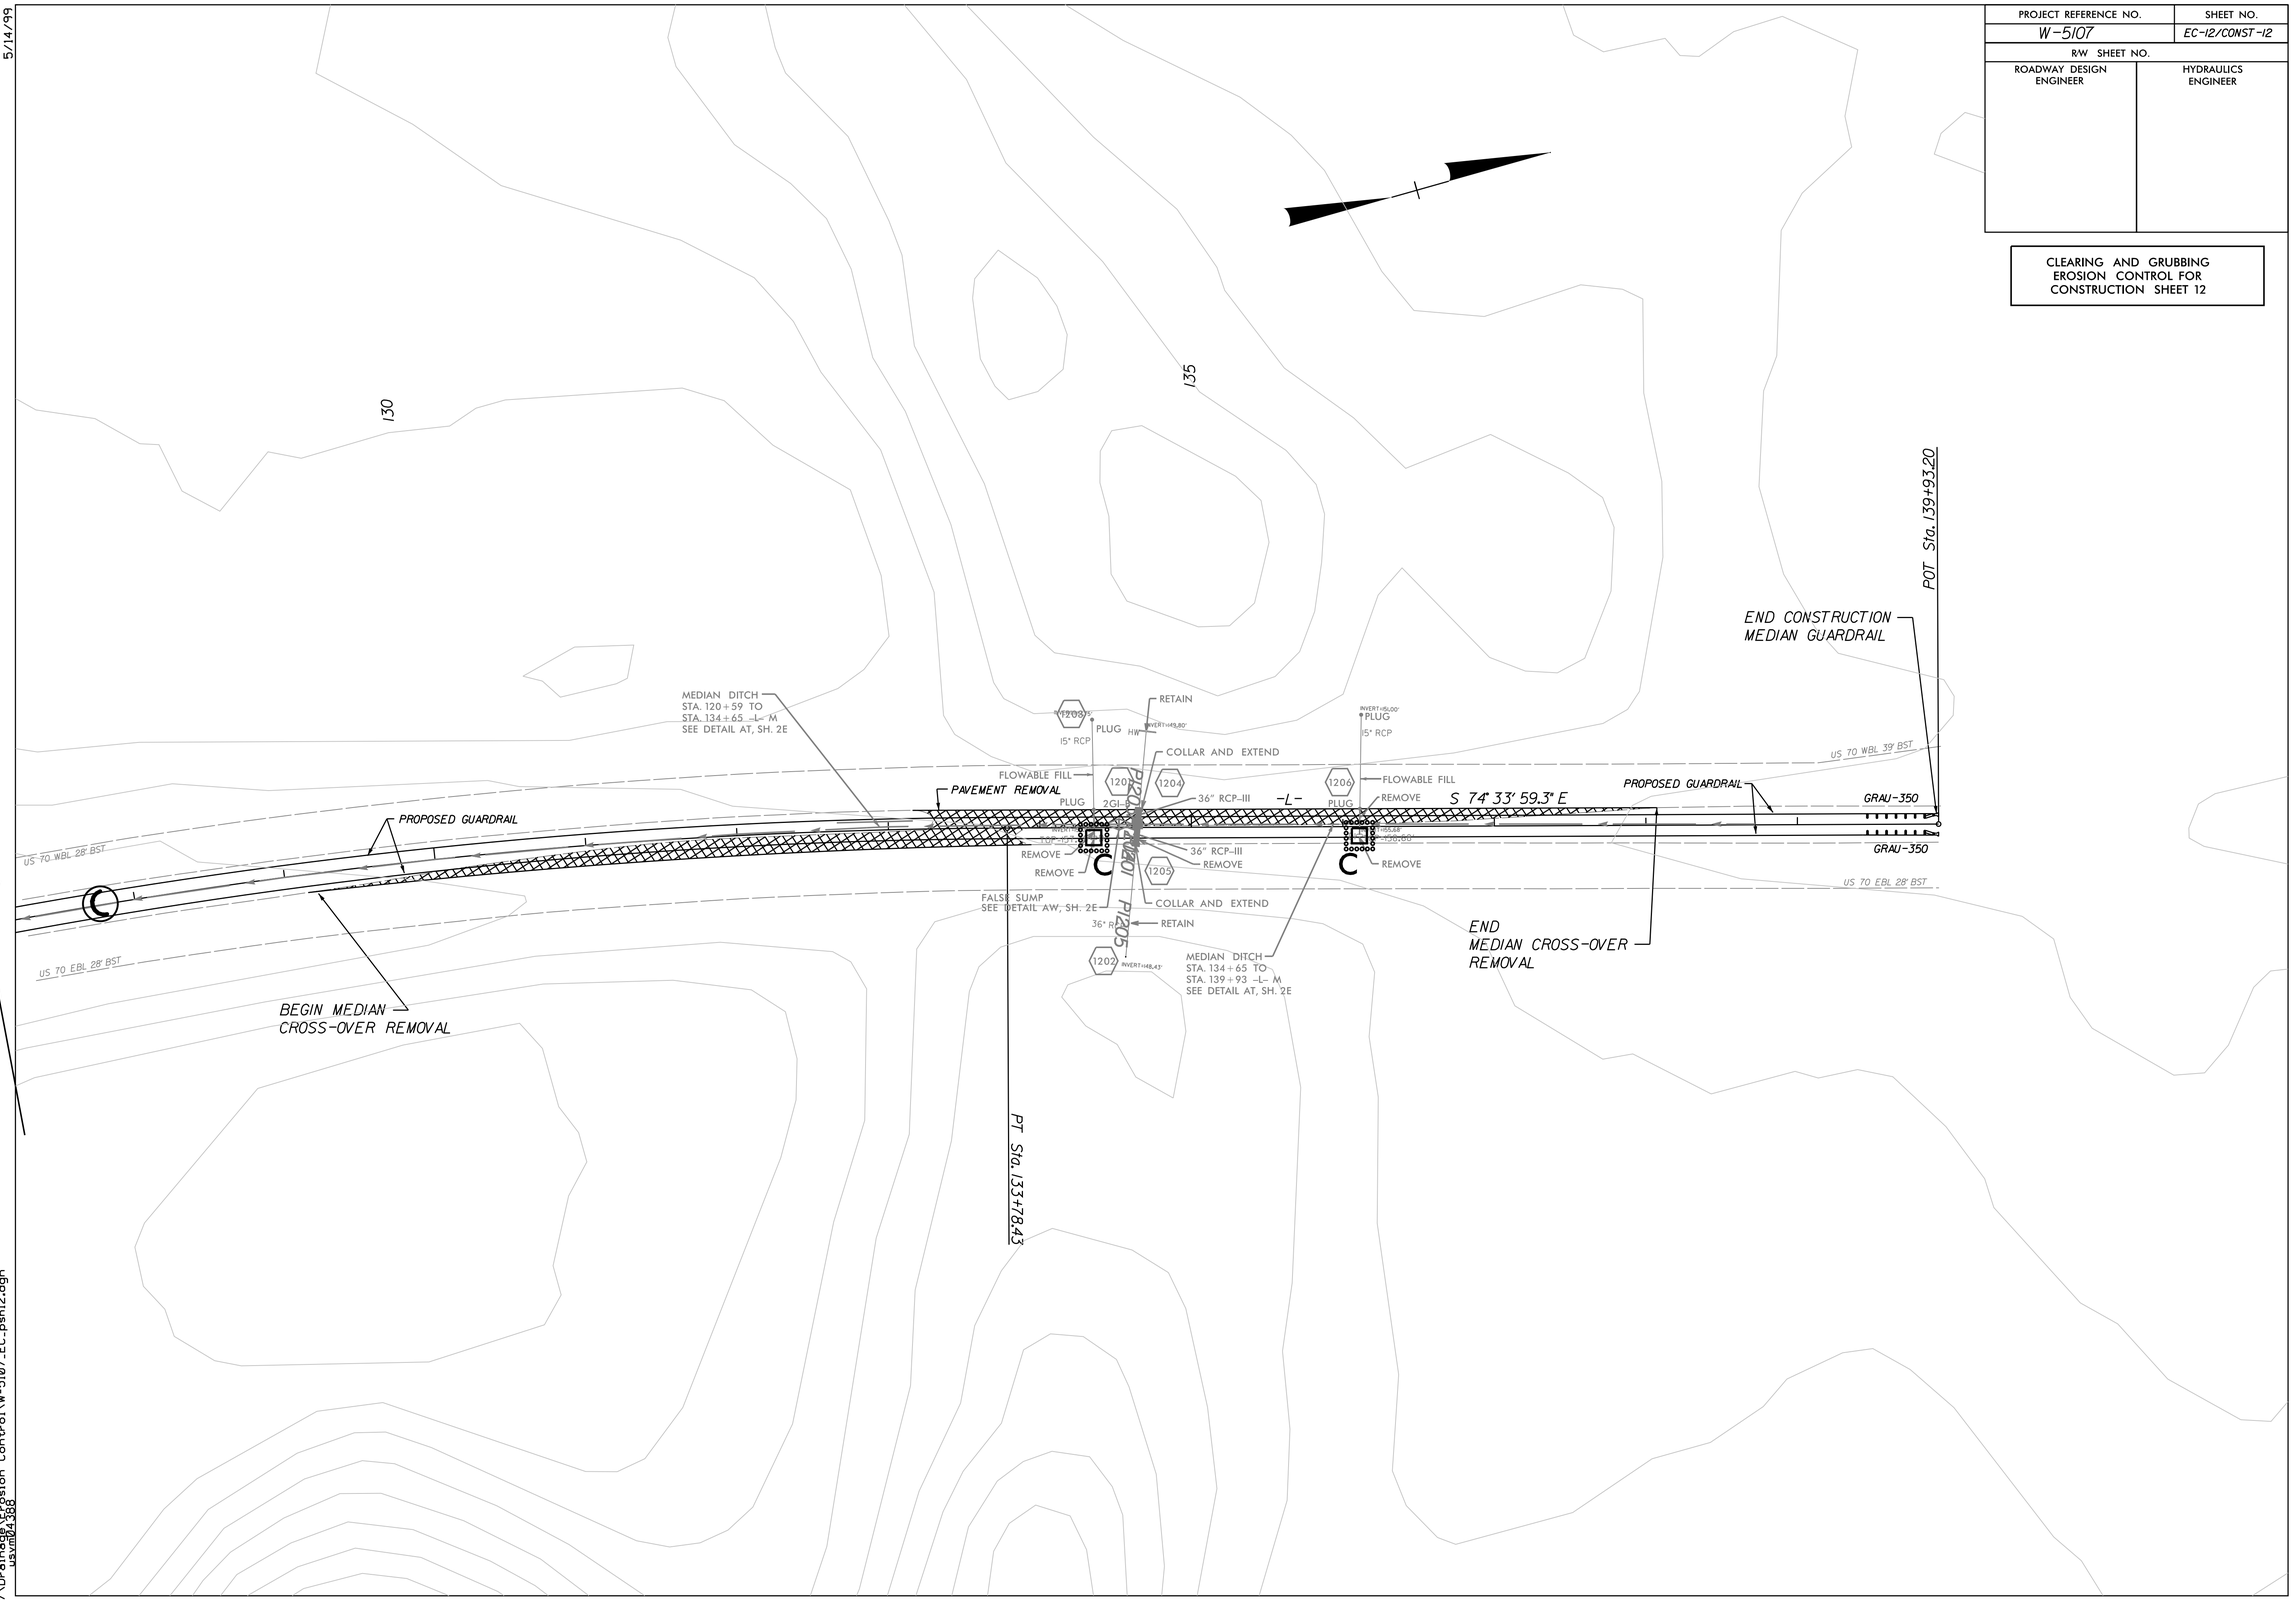

11/18/2014
W5107\D-erosion Control\W-5107_EC_psh12.dgn
USER: 4388