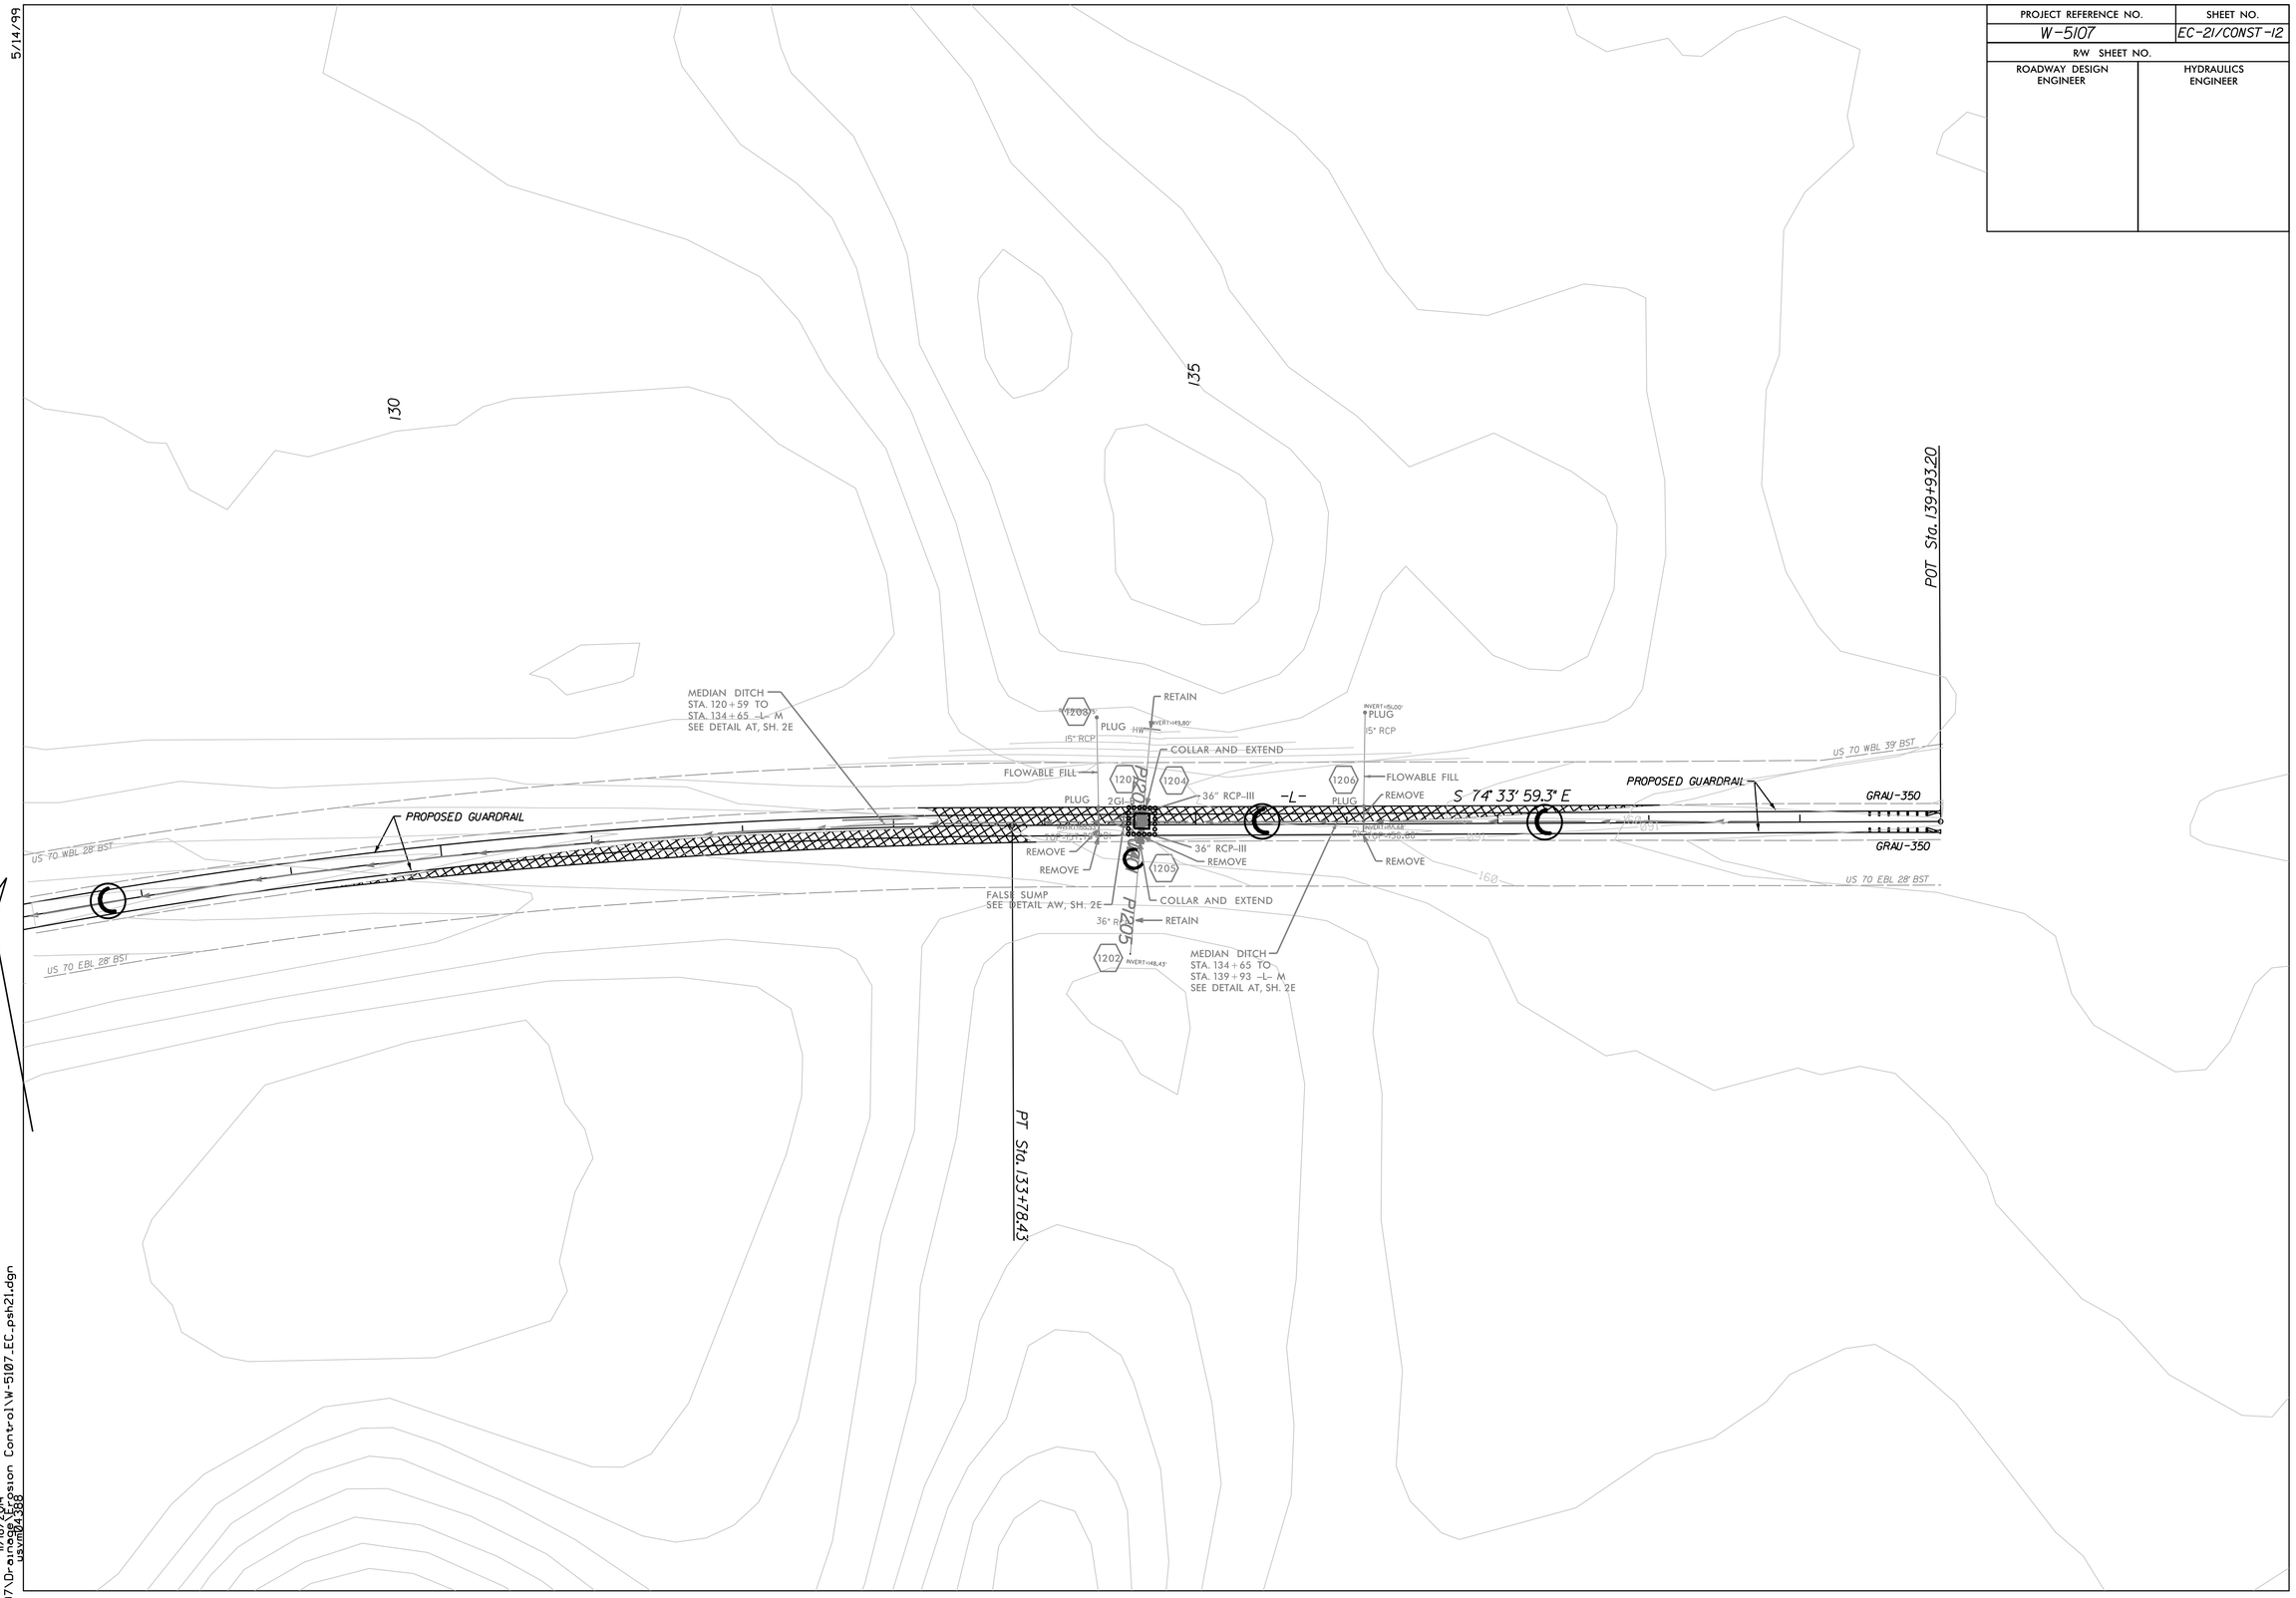PROJECT REFERENCE NO.	SHEET NO.
W-5107	EC-21/CONST-12
R/W SHEET NO.	
ROADWAY DESIGN ENGINEER	HYDRAULICS ENGINEER