SEE SHEET 16 FOR -L- PROFILE

PROJECT REFERENCE NO.	SHEET NO.
W-5107	EC-18/CONST-9
R/W SHEET NO.	
ROADWAY DESIGN ENGINEER	HYDRAULICS ENGINEER

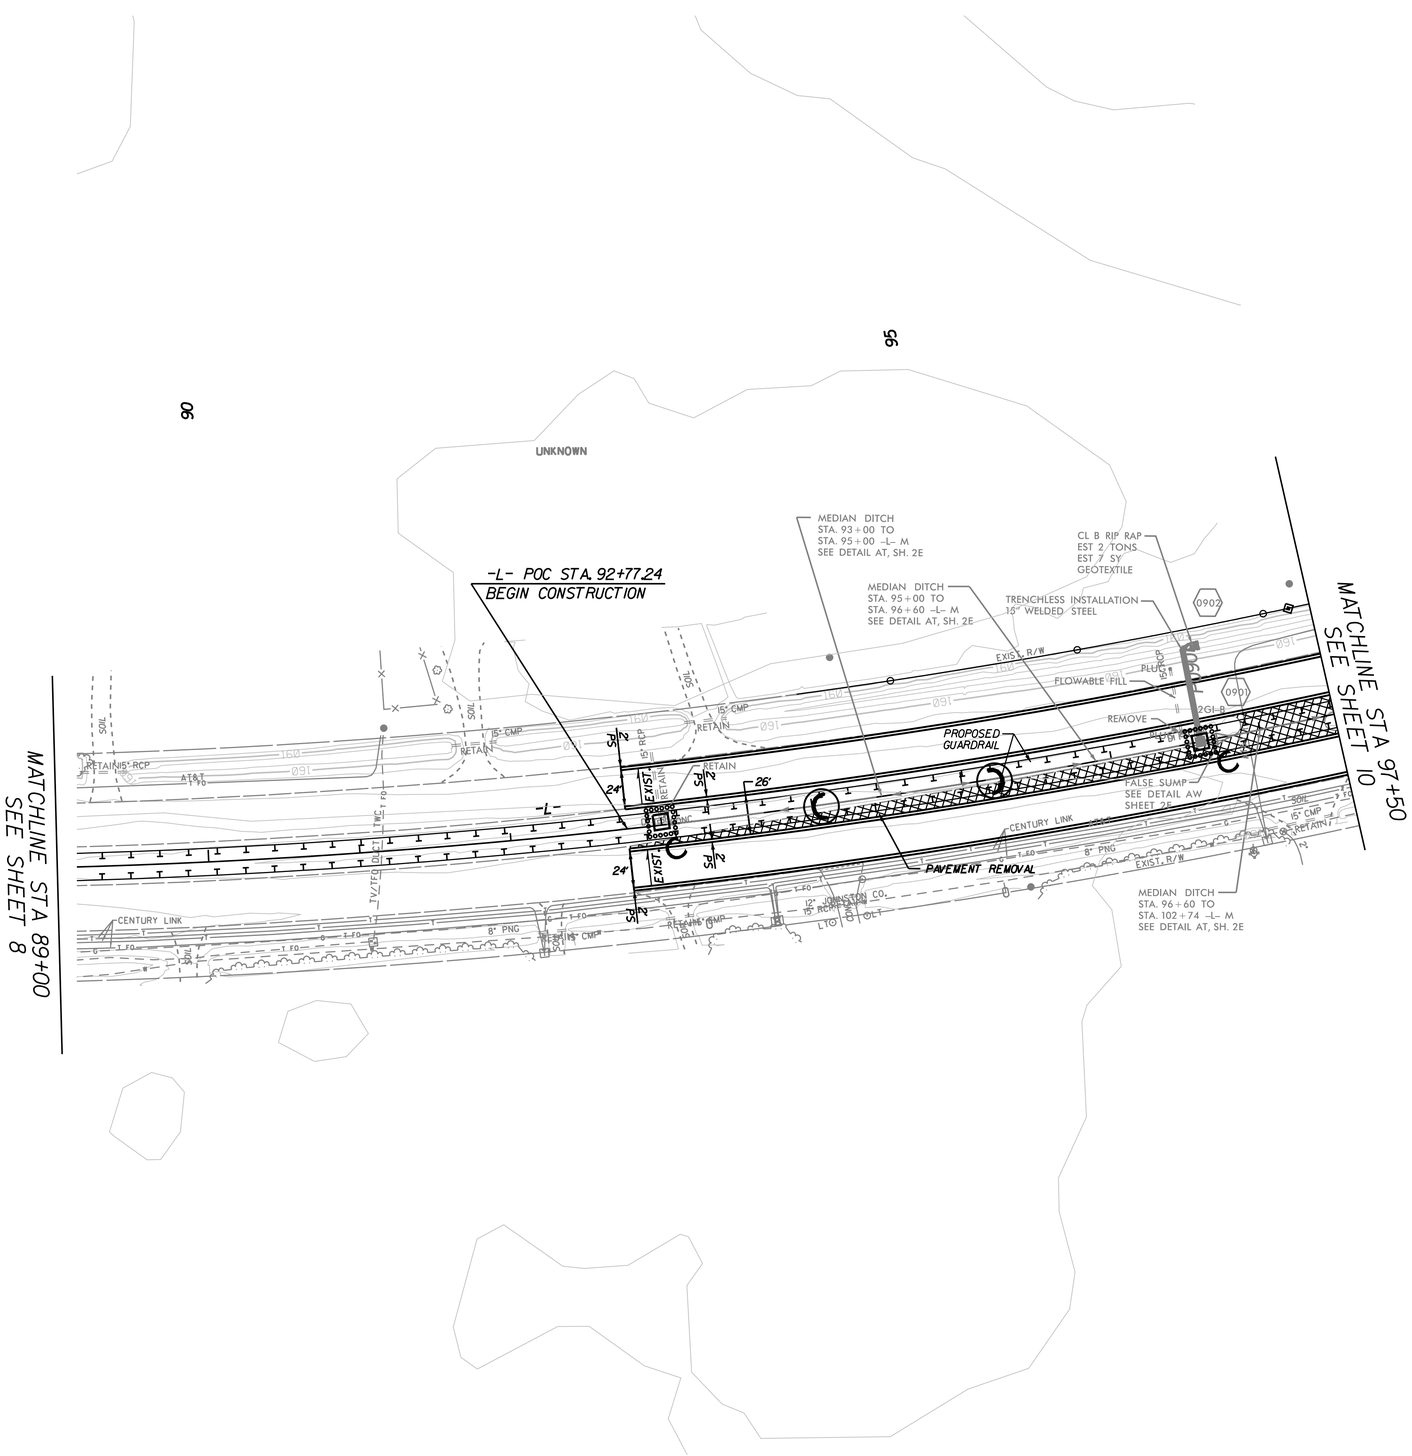

RIGHT-OF-WAY REVISION 1: UPDATED PROPERTY OWNERS NAMES FOR PARCEL 13, 9/11/2013 DAP
RIGHT-OF-WAY REVISION 2: REVISED PUE AND C/A ON PARCEL 13 AND 14, 10/16/2013 SS.

5/14/99

11/18/2014
W5107\Drawings\Erosion Control\W-5107_EC_psh18.dgn
jasonbatson