5/14/99

SEE SHEET 14 & 15 FOR -L- PROFILE

PROJECT REFERENCE NO.	SHEET NO.
W-5107	EC-7/CONST-7
R/W SHEET NO.	
ROADWAY DESIGN ENGINEER	HYDRAULICS ENGINEER

CLEARING AND GRUBBING
EROSION CONTROL FOR
CONSTRUCTION SHEET 7

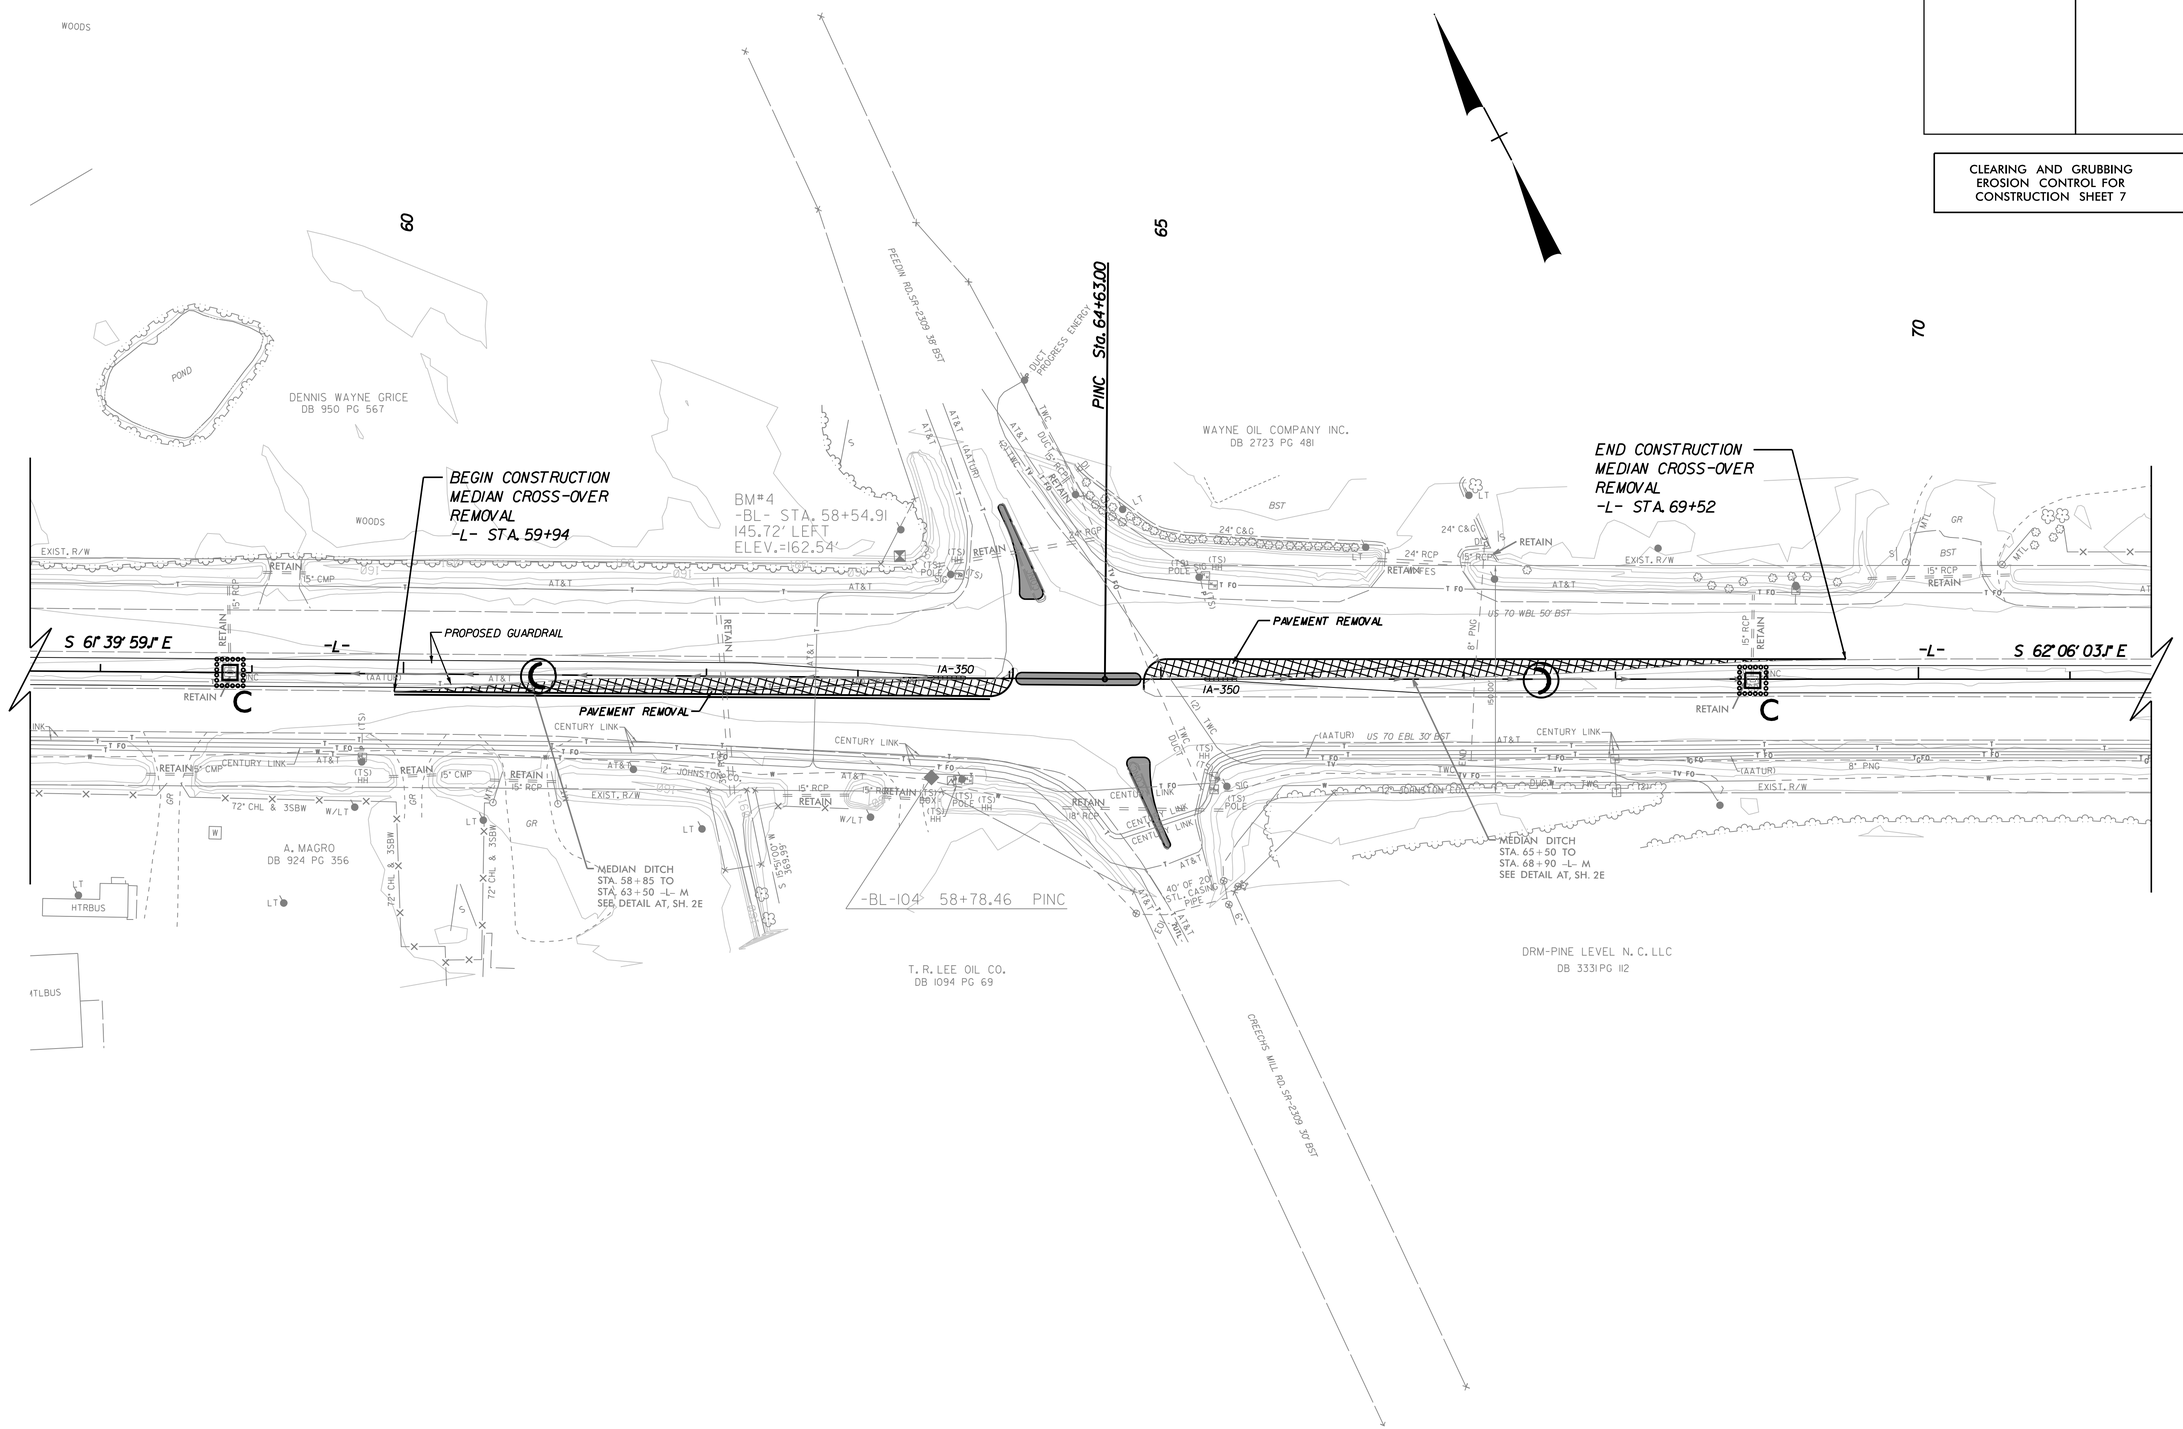

11/18/2014
W5107\Drainage\Erosion Control\W-5107_EC_psh7.dgn
USER: 04388