PROJECT REFERENCE NO.	SHEET NO.
W-5107	EC-19/CONST-10
R/W SHEET NO.	
ROADWAY DESIGN ENGINEER	HYDRAULICS ENGINEER

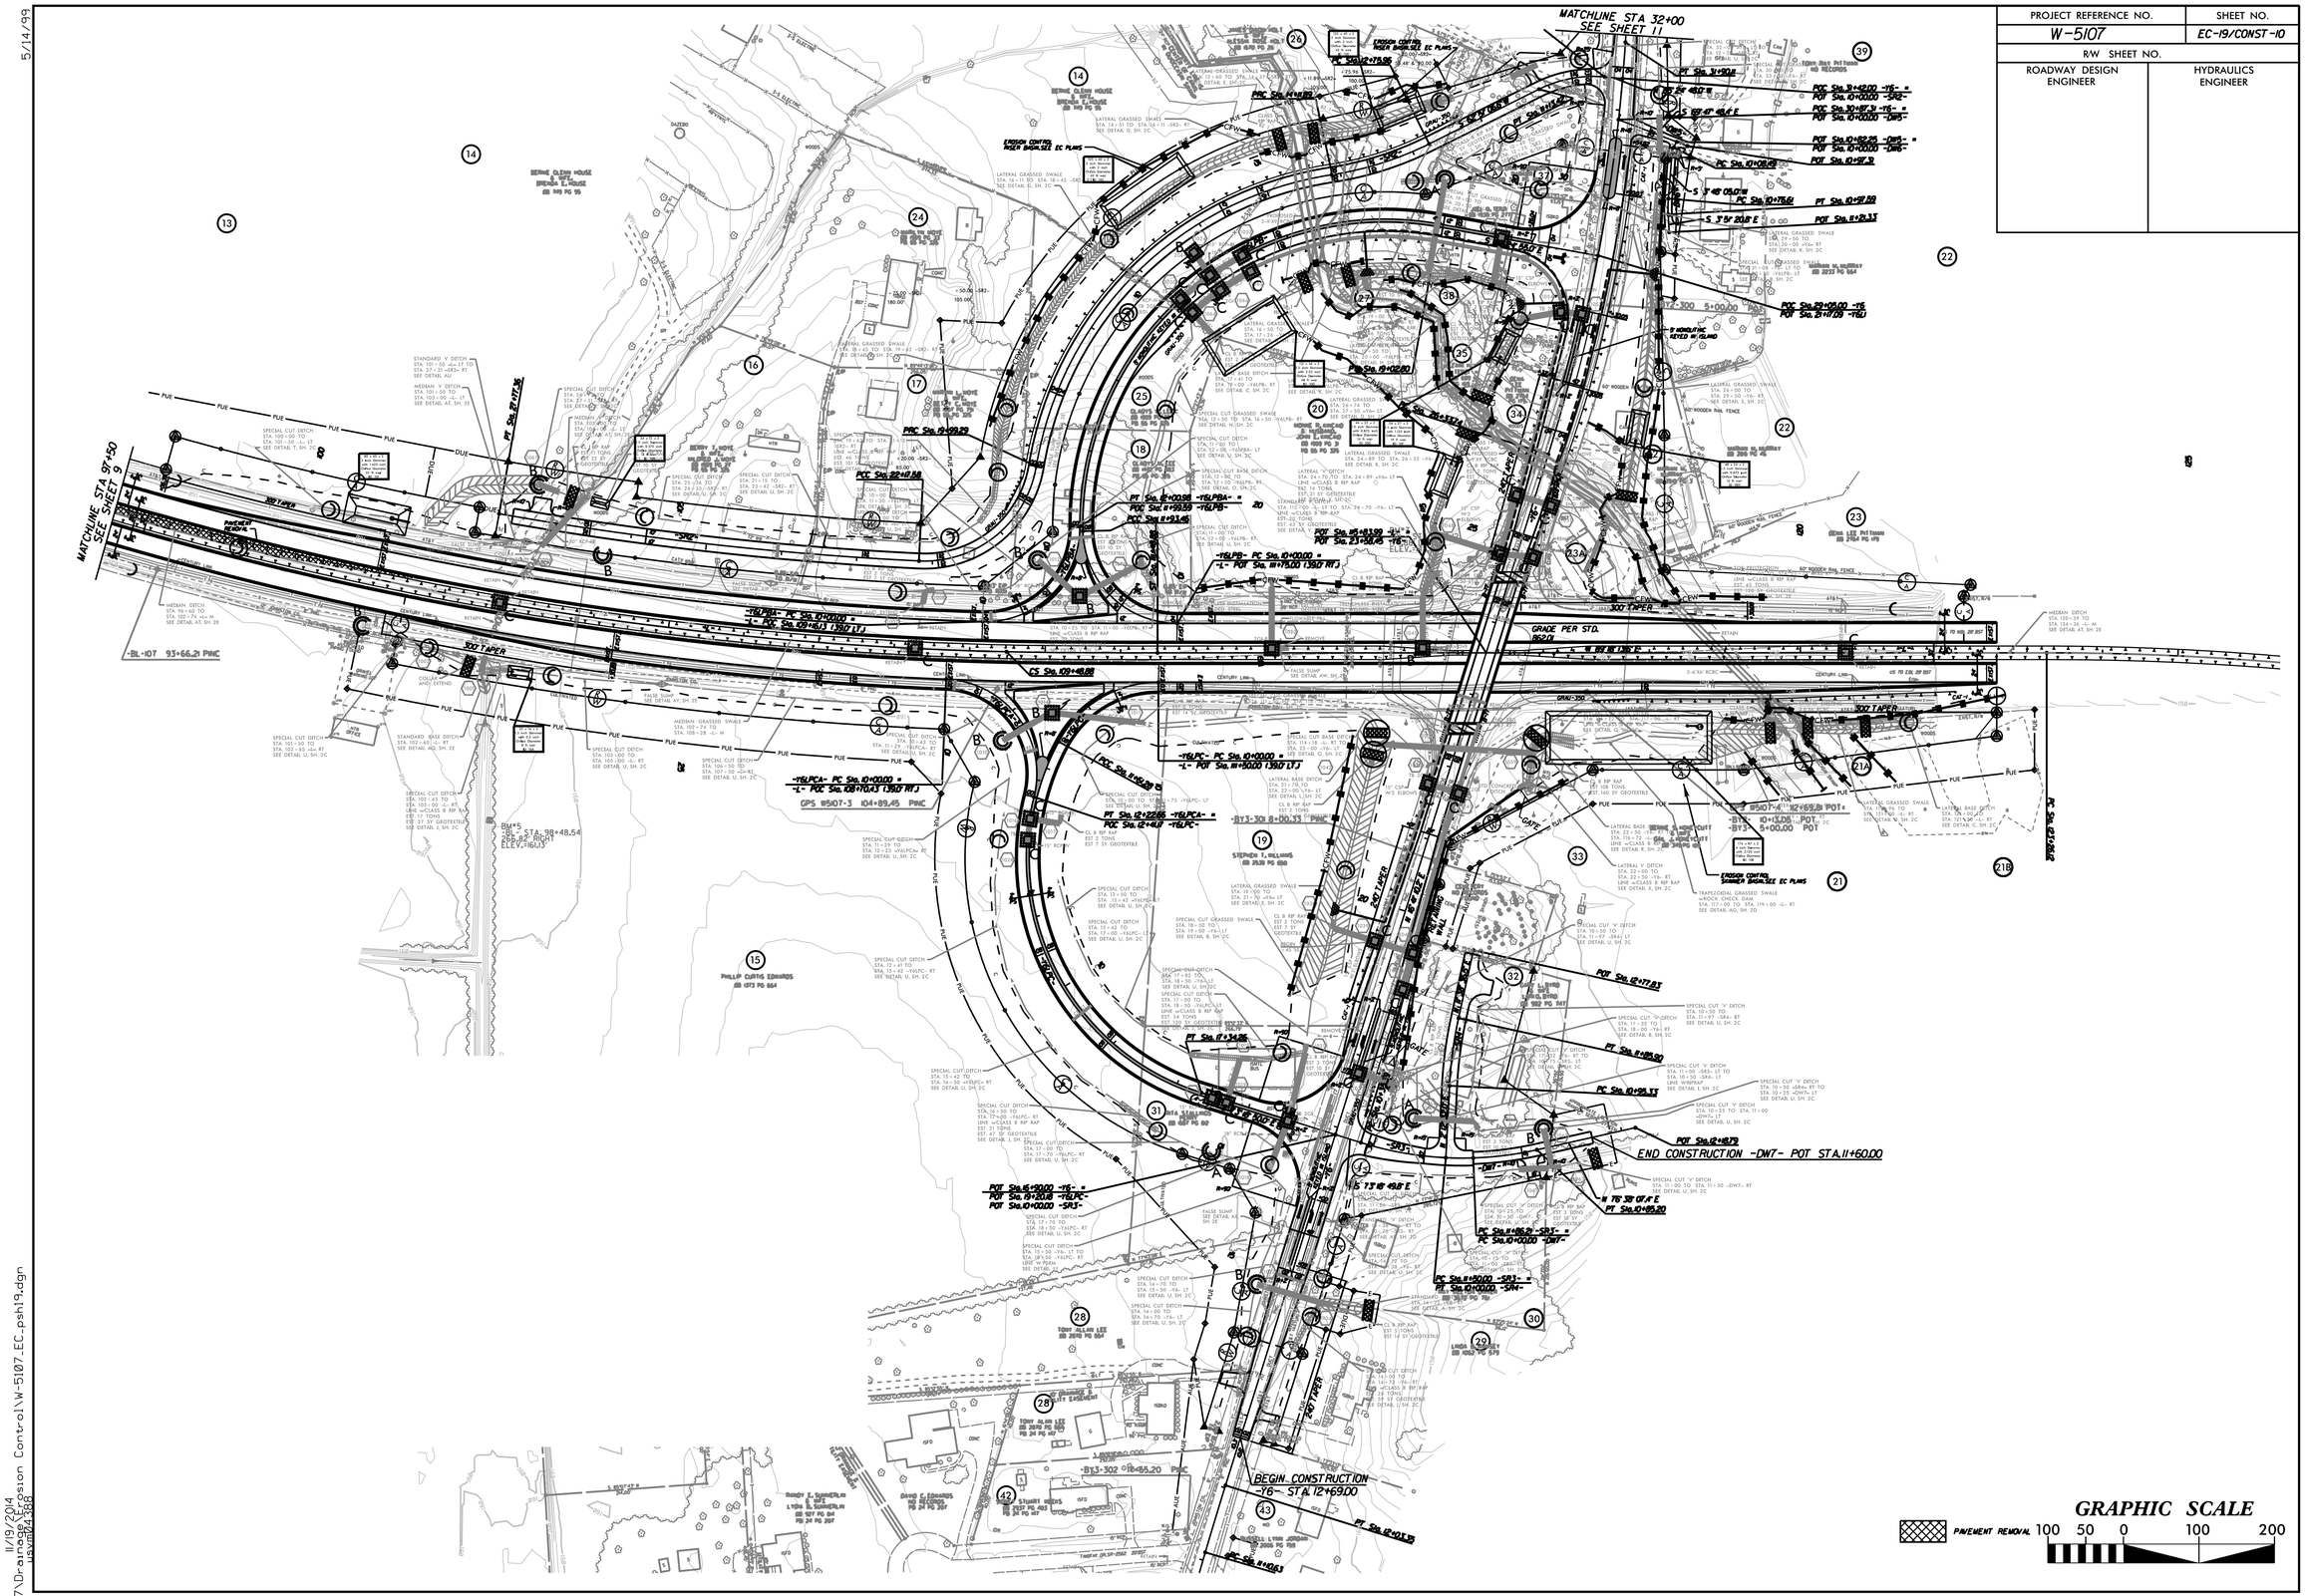

5/14/99

11/19/2014
W5107\Drainage\Erosion Control\W-5107_EC_psh19.dgn