PROJECT REFERENCE NO.	SHEET NO.
W-5107	EC-13/CONST-4
R/W SHEET NO.	
ROADWAY DESIGN ENGINEER	HYDRAULICS ENGINEER

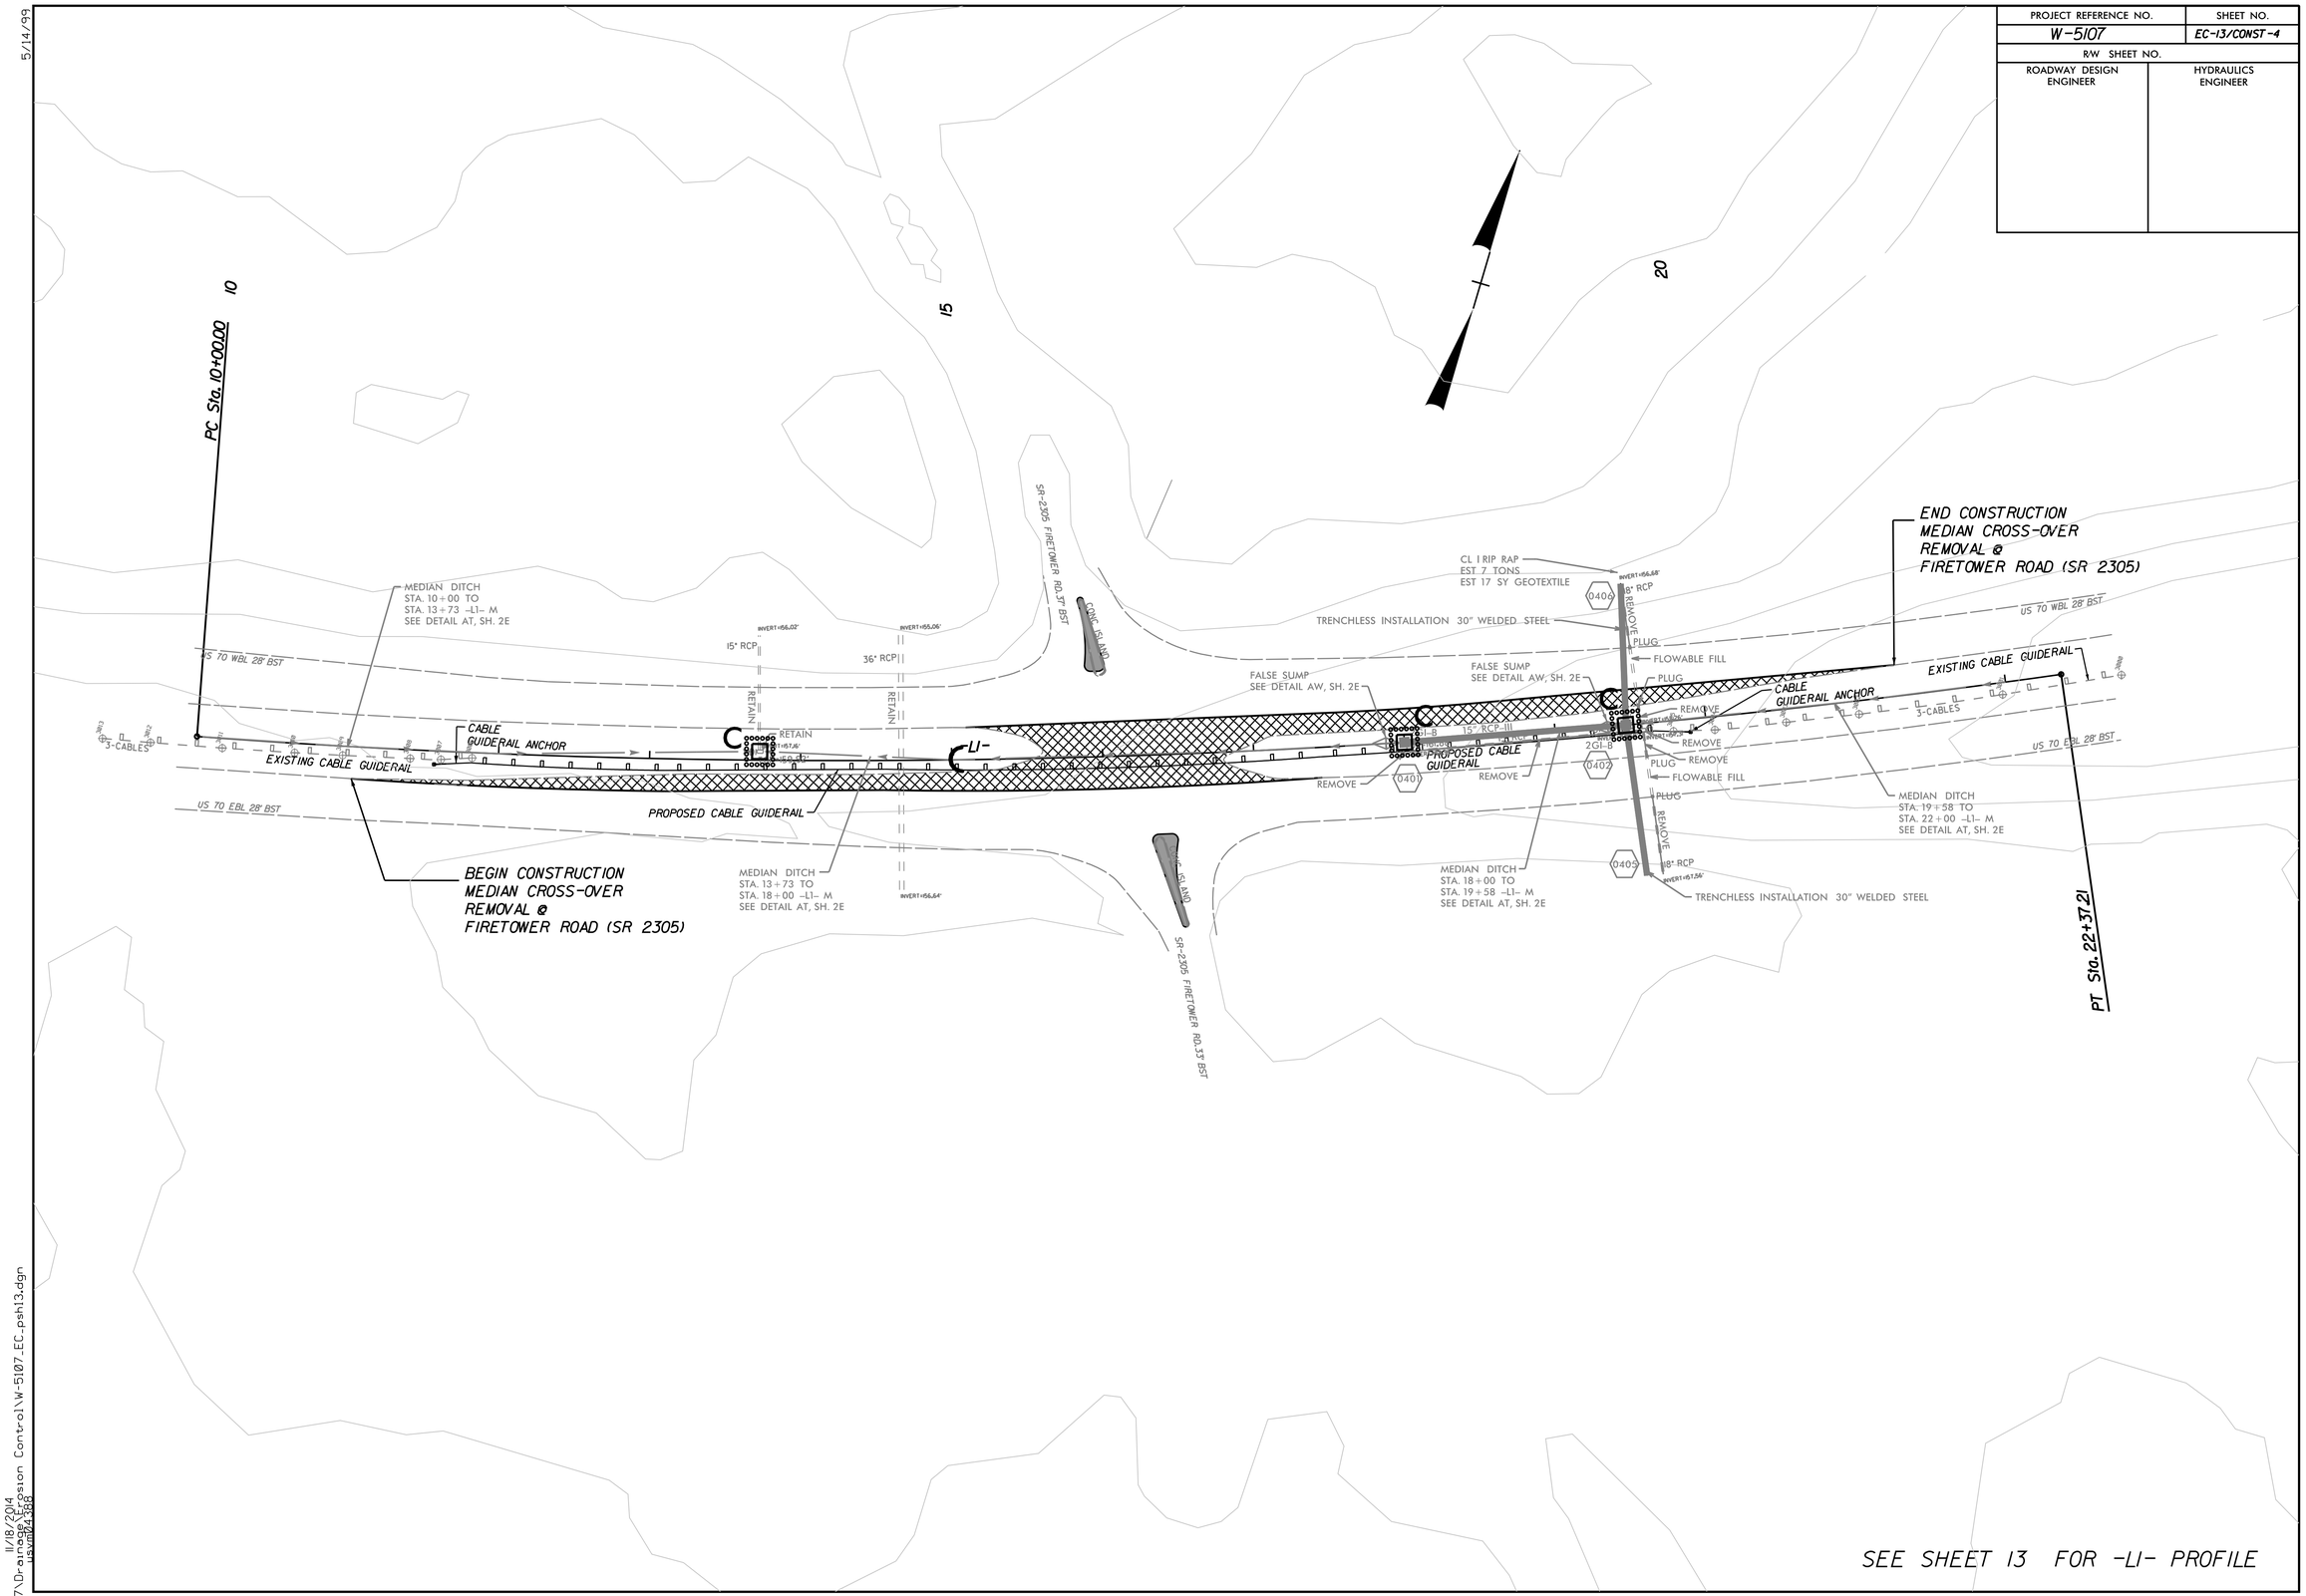

5/14/99

W5107\Drawings\Erosion Control\W-5107_EC_psh13.dgn
11/18/2014
asuttle