PROPOSED "W4" WATER LINE PROFILE STA 0+00 TO STA 17+80

(FOR "W4" PLAN SEE SHEET UC-6)

PROJECT REFERENCE NO.	SHEET NO.
W-5107	UC-13
DESIGNED BY: EWH	
DRAWN BY: EWH	
CHECKED BY: RBW	
APPROVED BY: RBW	
REVISED:	
NORTH CAROLINA DEPARTMENT OF TRANSPORTATION	
UTILITIES ENGINEERING SEC. PHONE:(919)707-6690 FAX:(919)250-4151	UTILITY CONSTRUCTION PLANS ONLY

NORTH CAROLINA PROFESSIONAL SEAL 19157 ENGINEER RONALD B. WILKINS
DocuSigned by: SEAL
Ron Wilkins
9A7FCC58AC5D468...
11/5/2014

UTILITY CONSTRUCTION

WATER LINE "W4" (STA 0+00 TO STA 10+00)

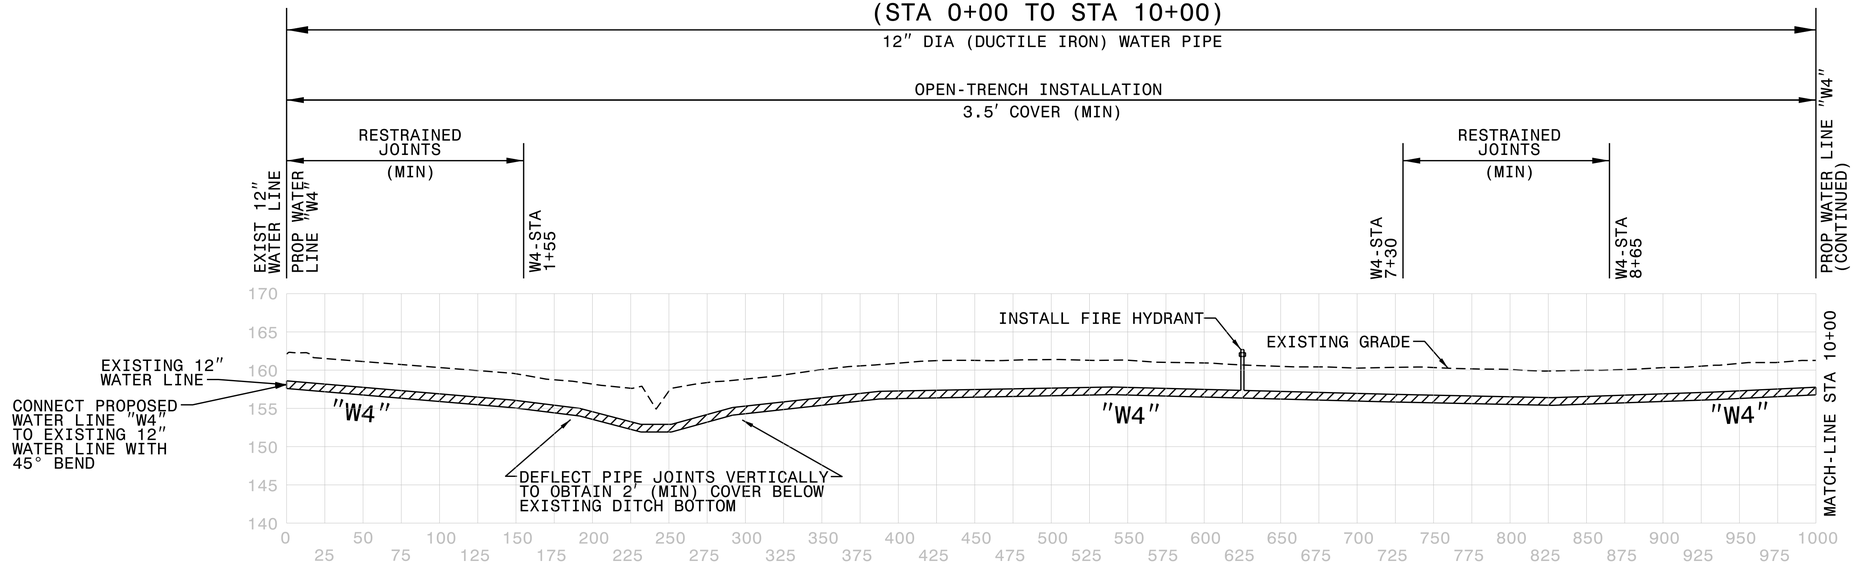

PROFILE SCALE:

FULL-SIZE SHEET:
VERTICAL: 1"=10'
HORIZONTAL: 1"=50'

HALF-SIZE SHEET:
VERTICAL: 1"=20'
HORIZONTAL: 1"=100'

WATER LINE "W4" (STA 10+00 TO STA 17+80)

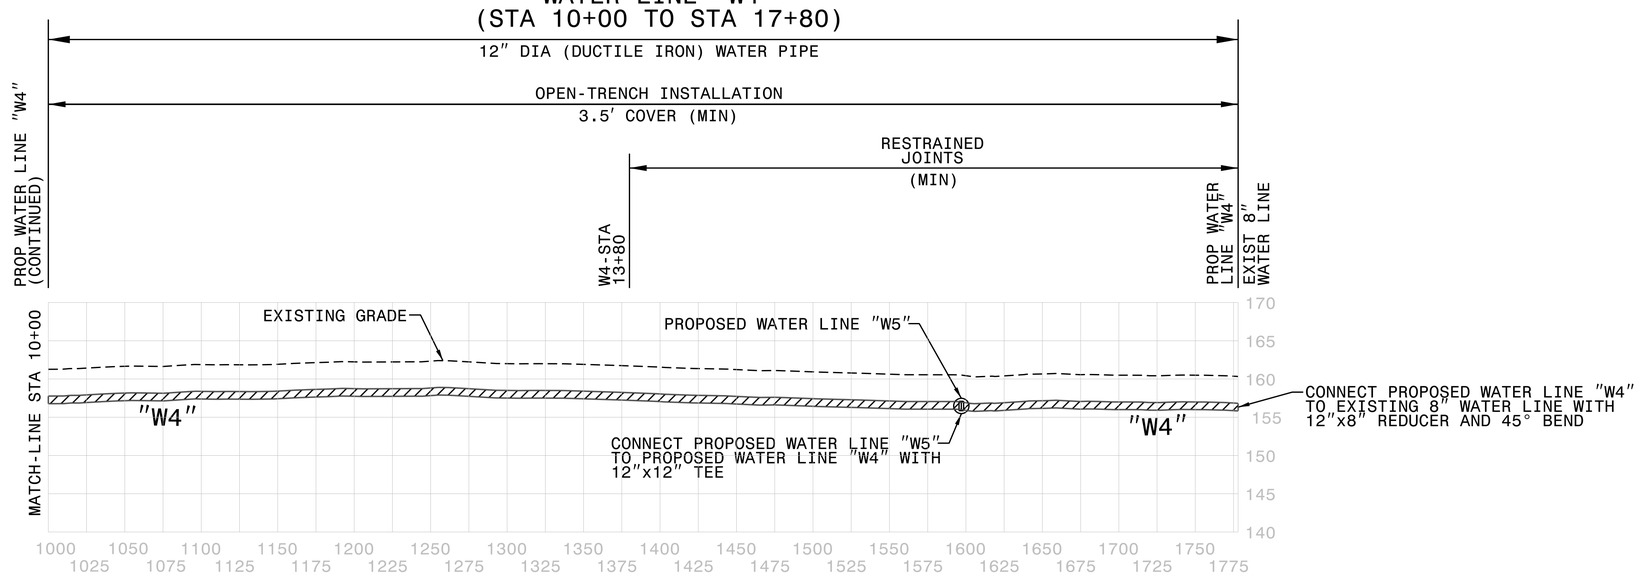

5/14/99

04-NOV-2014 09:15
Engineering\UC\Proj\280_013_W5107_profile_UC13.dgn
$$$$USERNAME$$$$