PROJECT REFERENCE NO.	SHEET NO.
W-5107	UC-3
DESIGNED BY: EWH	
DRAWN BY: EWH	
CHECKED BY: RBW	
APPROVED BY: RBW	
REVISED:	
NORTH CAROLINA DEPARTMENT OF TRANSPORTATION	
UTILITIES ENGINEERING SEC. PHONE:(919)707-6690 FAX:(919)250-4151	UTILITY CONSTRUCTION PLANS ONLY

NORTH CAROLINA PROFESSIONAL SEAL 30157 ENGINEER RICHARD B. WILKINS 11/5/2014

UTILITY CONSTRUCTION

PLAN SCALE:

FULL-SIZE SHEET: 1"=50'
HALF-SIZE SHEET: 1"=100'

PROPOSED "W1" WATER LINE ALIGNMENT STA 11+00 TO STA 17+50

(FOR "W1" PROFILE...SEE SHEET UC-10)

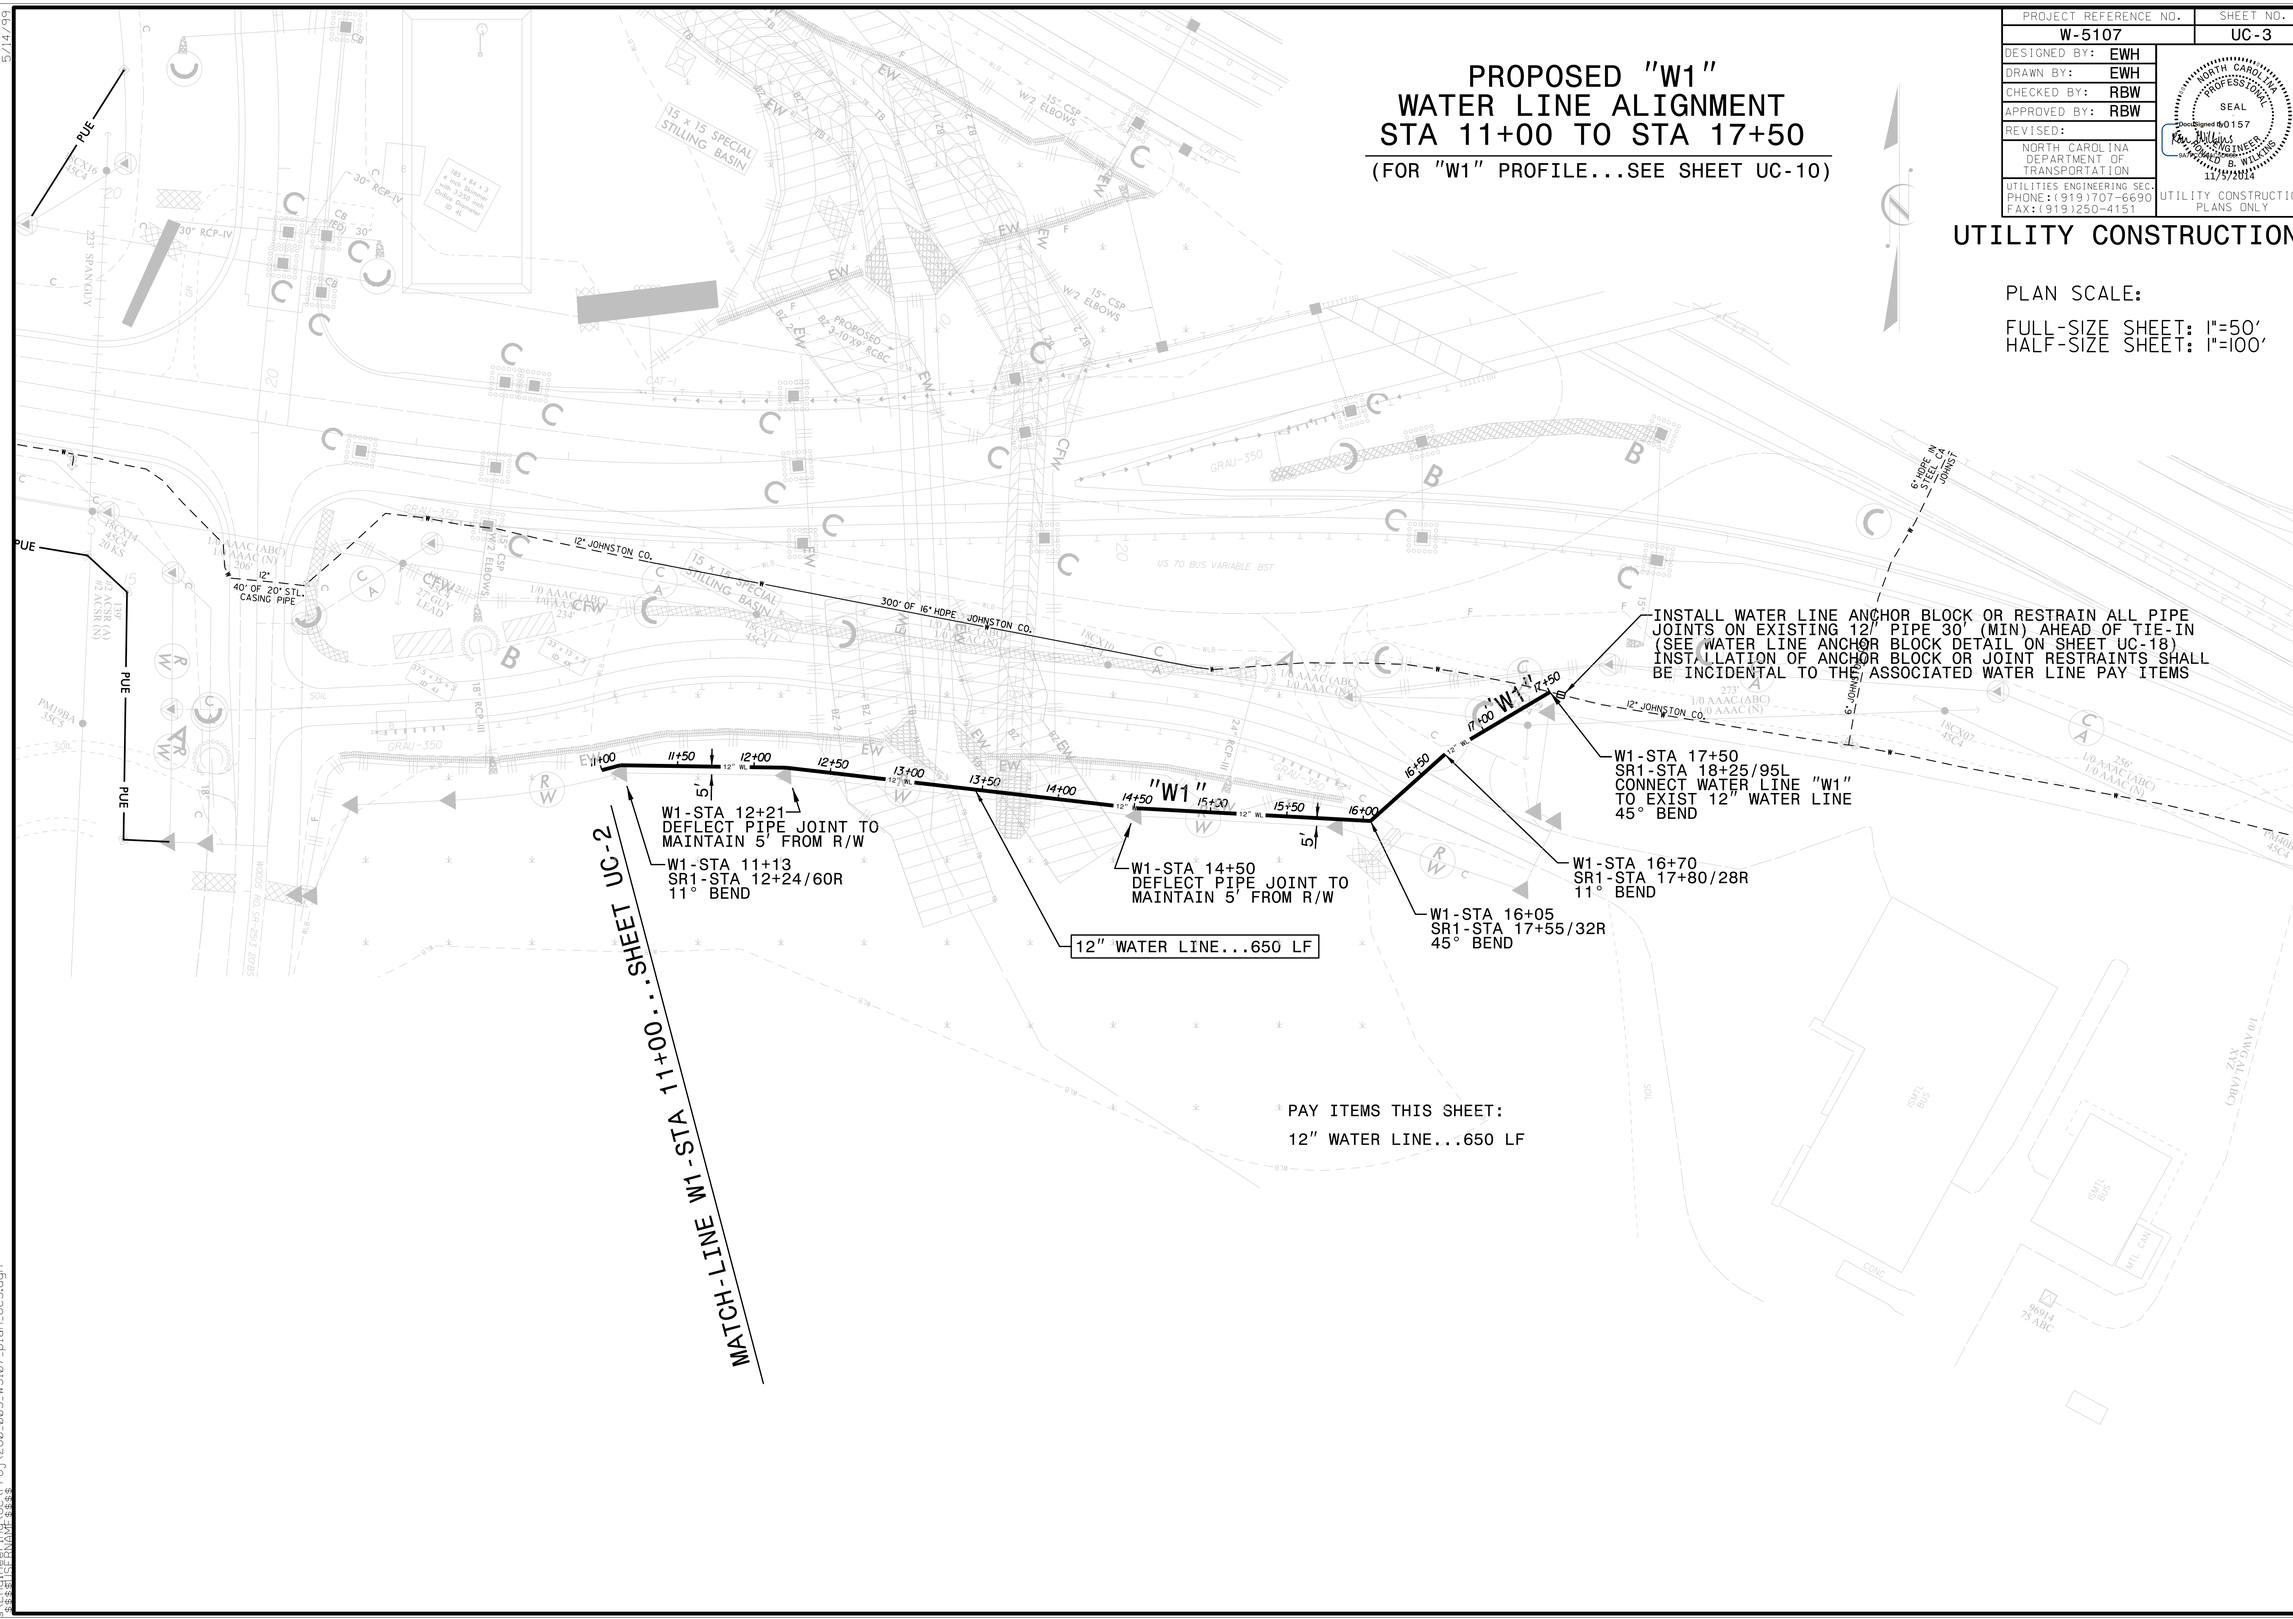

PAY ITEMS THIS SHEET:

12" WATER LINE...650 LF

5/14/99

04-NOV-2014 09:06
C:\Users\ewhite\AppData\Local\Temp\Temp\Temp\280.003.W5107_plan_UC3.dgn