PROJECT REFERENCE NO.	SHEET NO.
W-5107	UC-10
DESIGNED BY: EWH	
DRAWN BY: EWH	
CHECKED BY: RBW	
APPROVED BY: RBW	
REVISED:	
NORTH CAROLINA DEPARTMENT OF TRANSPORTATION	
UTILITIES ENGINEERING SEC. PHONE:(919)707-6690 FAX:(919)250-4151	UTILITY CONSTRUCTION PLANS ONLY

NORTH CAROLINA PROFESSIONAL SEAL 19157 ENGINEER RONALD B. WILKINS
DocuSigned by: Ron Wilkins
11/5/2014

UTILITY CONSTRUCTION

PROPOSED "W1" WATER LINE PROFILE STA 0+00 TO STA 17+50

(FOR "W1" PLAN..SEE SHEETS UC-2, UC-3)

WATER LINE "W1" (STA 0+00 TO STA 11+00)

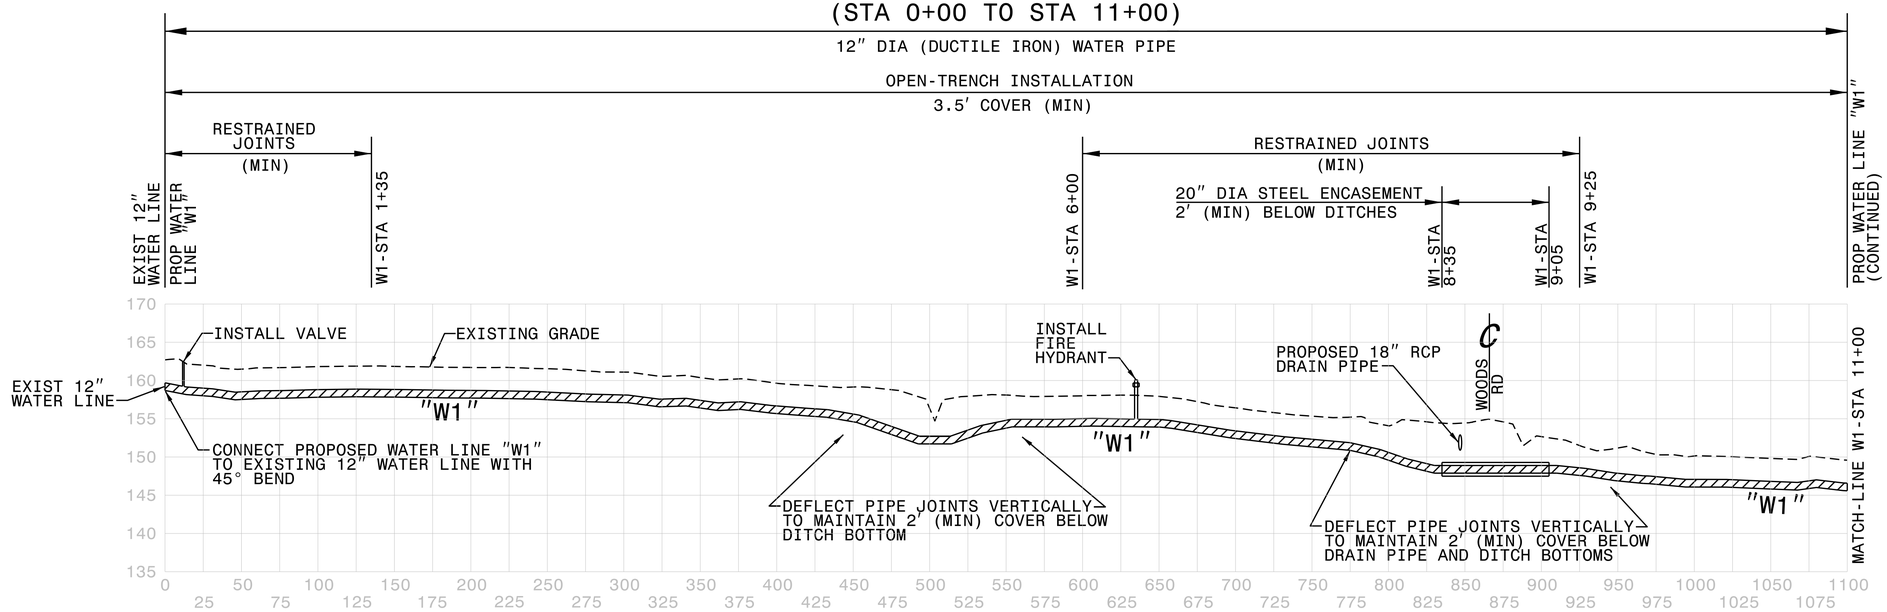

WATER LINE "W1" (STA 11+00 TO STA 17+50)

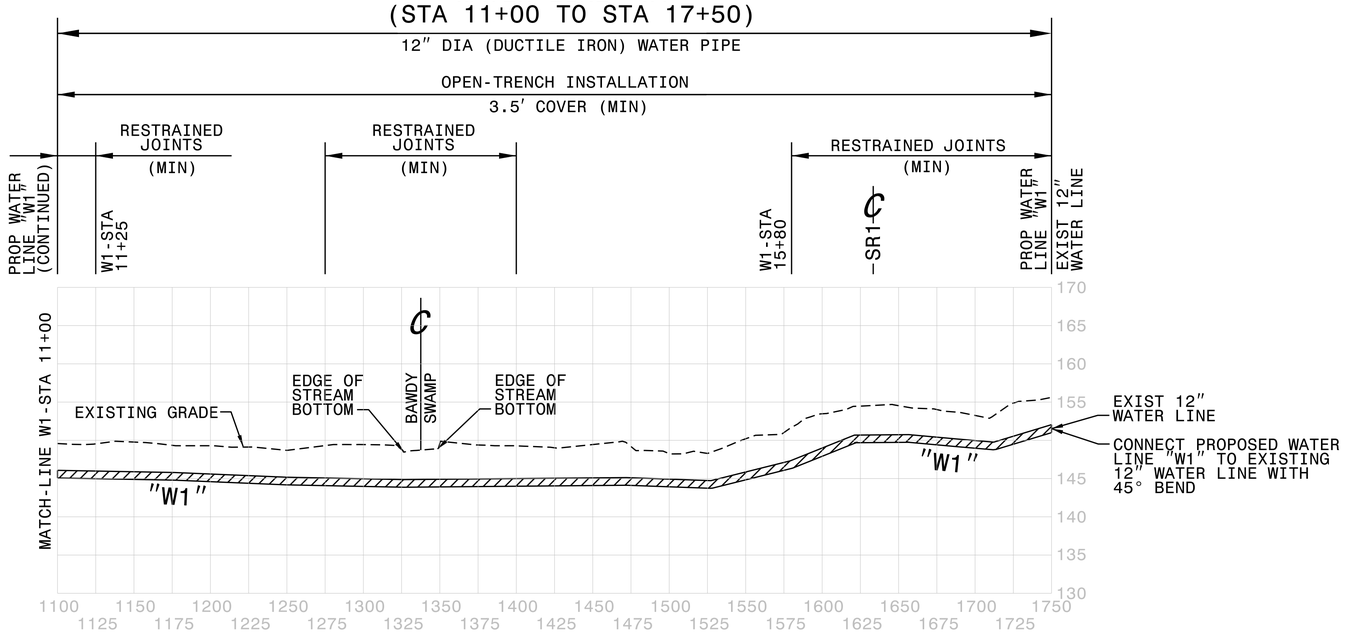

PROFILE SCALE:

FULL-SIZE SHEET:
VERTICAL: 1"=10'
HORIZONTAL: 1"=50'

HALF-SIZE SHEET:
VERTICAL: 1"=20'
HORIZONTAL: 1"=100'

5/14/99
04-NOV-2014 09:13
Engineering\UtilProj\280.010_W5107_profile_UC10.dgn
ewilkins@ncdot.gov