PROPOSED "W5" WATER LINE ALIGNMENT STA 0+00 TO STA 14+65

(FOR "W5" PROFILE SEE SHEET UC-14)

11/5/2014

PROJECT REFERENCE NO.	SHEET NO.
W-5107	UC-7
DESIGNED BY: EWH	
DRAWN BY: EWH	
CHECKED BY: RBW	
APPROVED BY: RBW	
REVISED:	
NORTH CAROLINA DEPARTMENT OF TRANSPORTATION	
UTILITIES ENGINEERING SEC. PHONE:(919)707-6690 FAX:(919)250-4151	UTILITY CONSTRUCTION PLANS ONLY

NORTH CAROLINA PROFESSIONAL SEAL 031157 ENGINEER RONALD B. WILKINS
DocuSigned by: SEAL
11/5/2014

UTILITY CONSTRUCTION

PLAN SCALE:

FULL-SIZE SHEET: 1"=50'
HALF-SIZE SHEET: 1"=100'

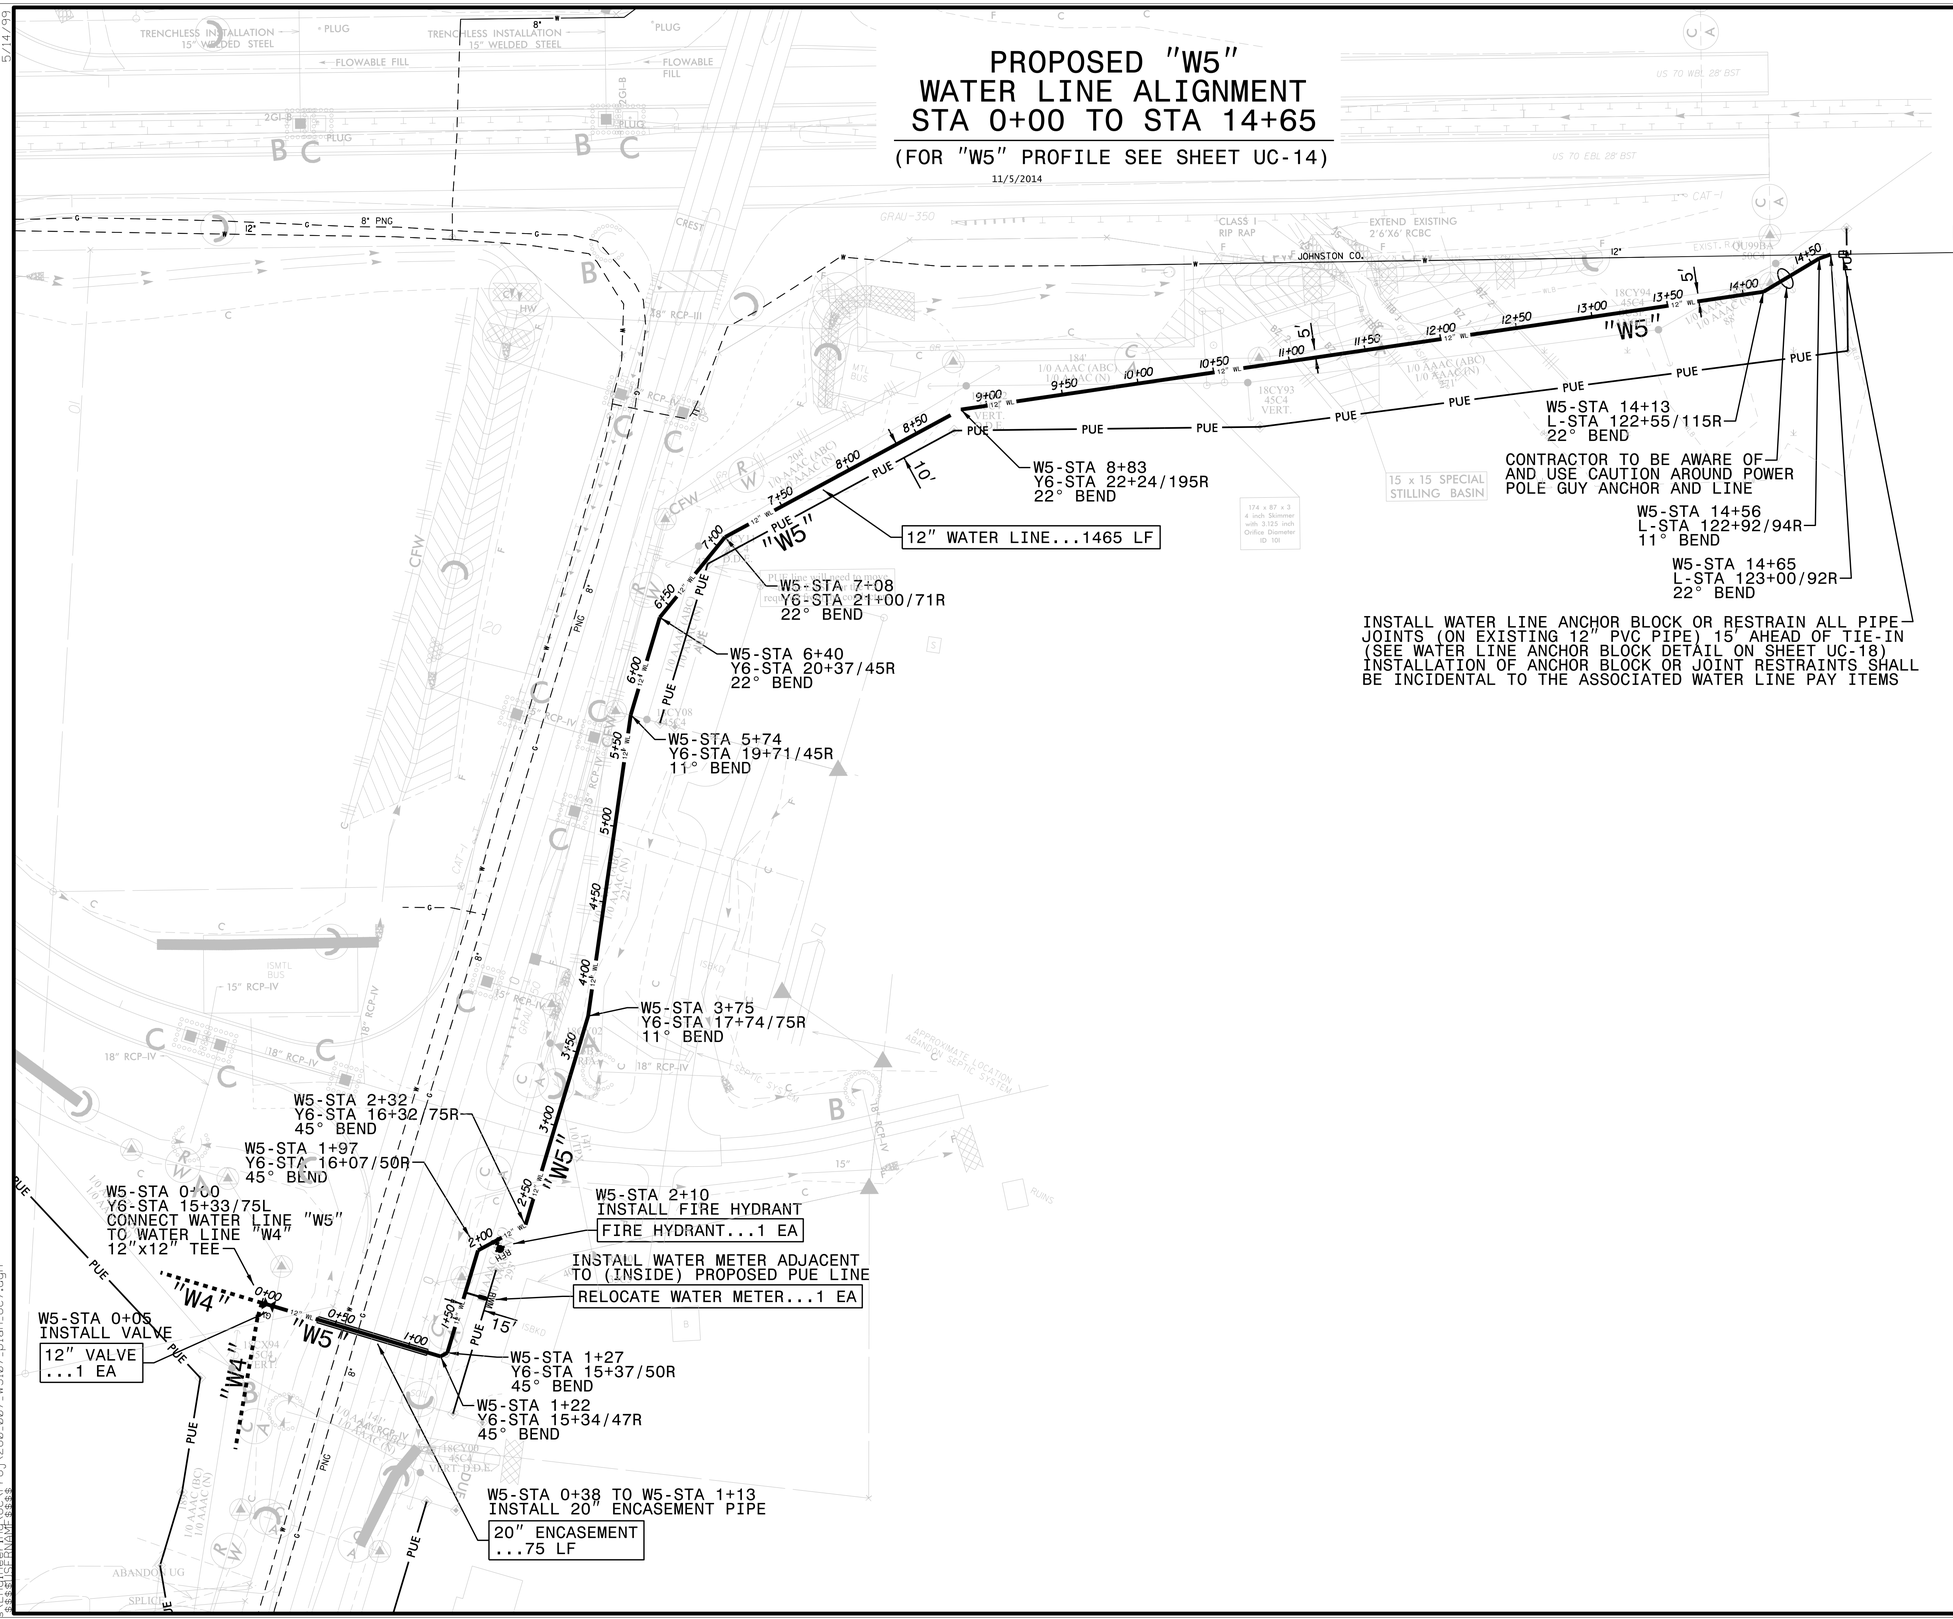

PAY ITEMS THIS SHEET:

12" WATER LINE...1465 LF
12" VALVE...1 EA
20" ENCASEMENT...75 LF
FIRE HYDRANT...1 EA
RELOCATE WATER METER...1 EA

04-NOV-2014 09:10
Utilities\Projects\Johnston\W-5107 Roy\200.007_W5107_plan_UC7.dgn
ewhite
$$$$EWHUTILITIES