PROJECT REFERENCE NO.	SHEET NO.
W-5107	UC-5
DESIGNED BY: EWH	
DRAWN BY: EWH	
CHECKED BY: RBW	
APPROVED BY: RBW	
REVISED:	
NORTH CAROLINA DEPARTMENT OF TRANSPORTATION	
UTILITIES ENGINEERING SEC. PHONE:(919)707-6690 FAX:(919)250-4151	UTILITY CONSTRUCTION PLANS ONLY

NORTH CAROLINA PROFESSIONAL SEAL ENGINEER RONALD B. WILKINS 11/5/2014

UTILITY CONSTRUCTION

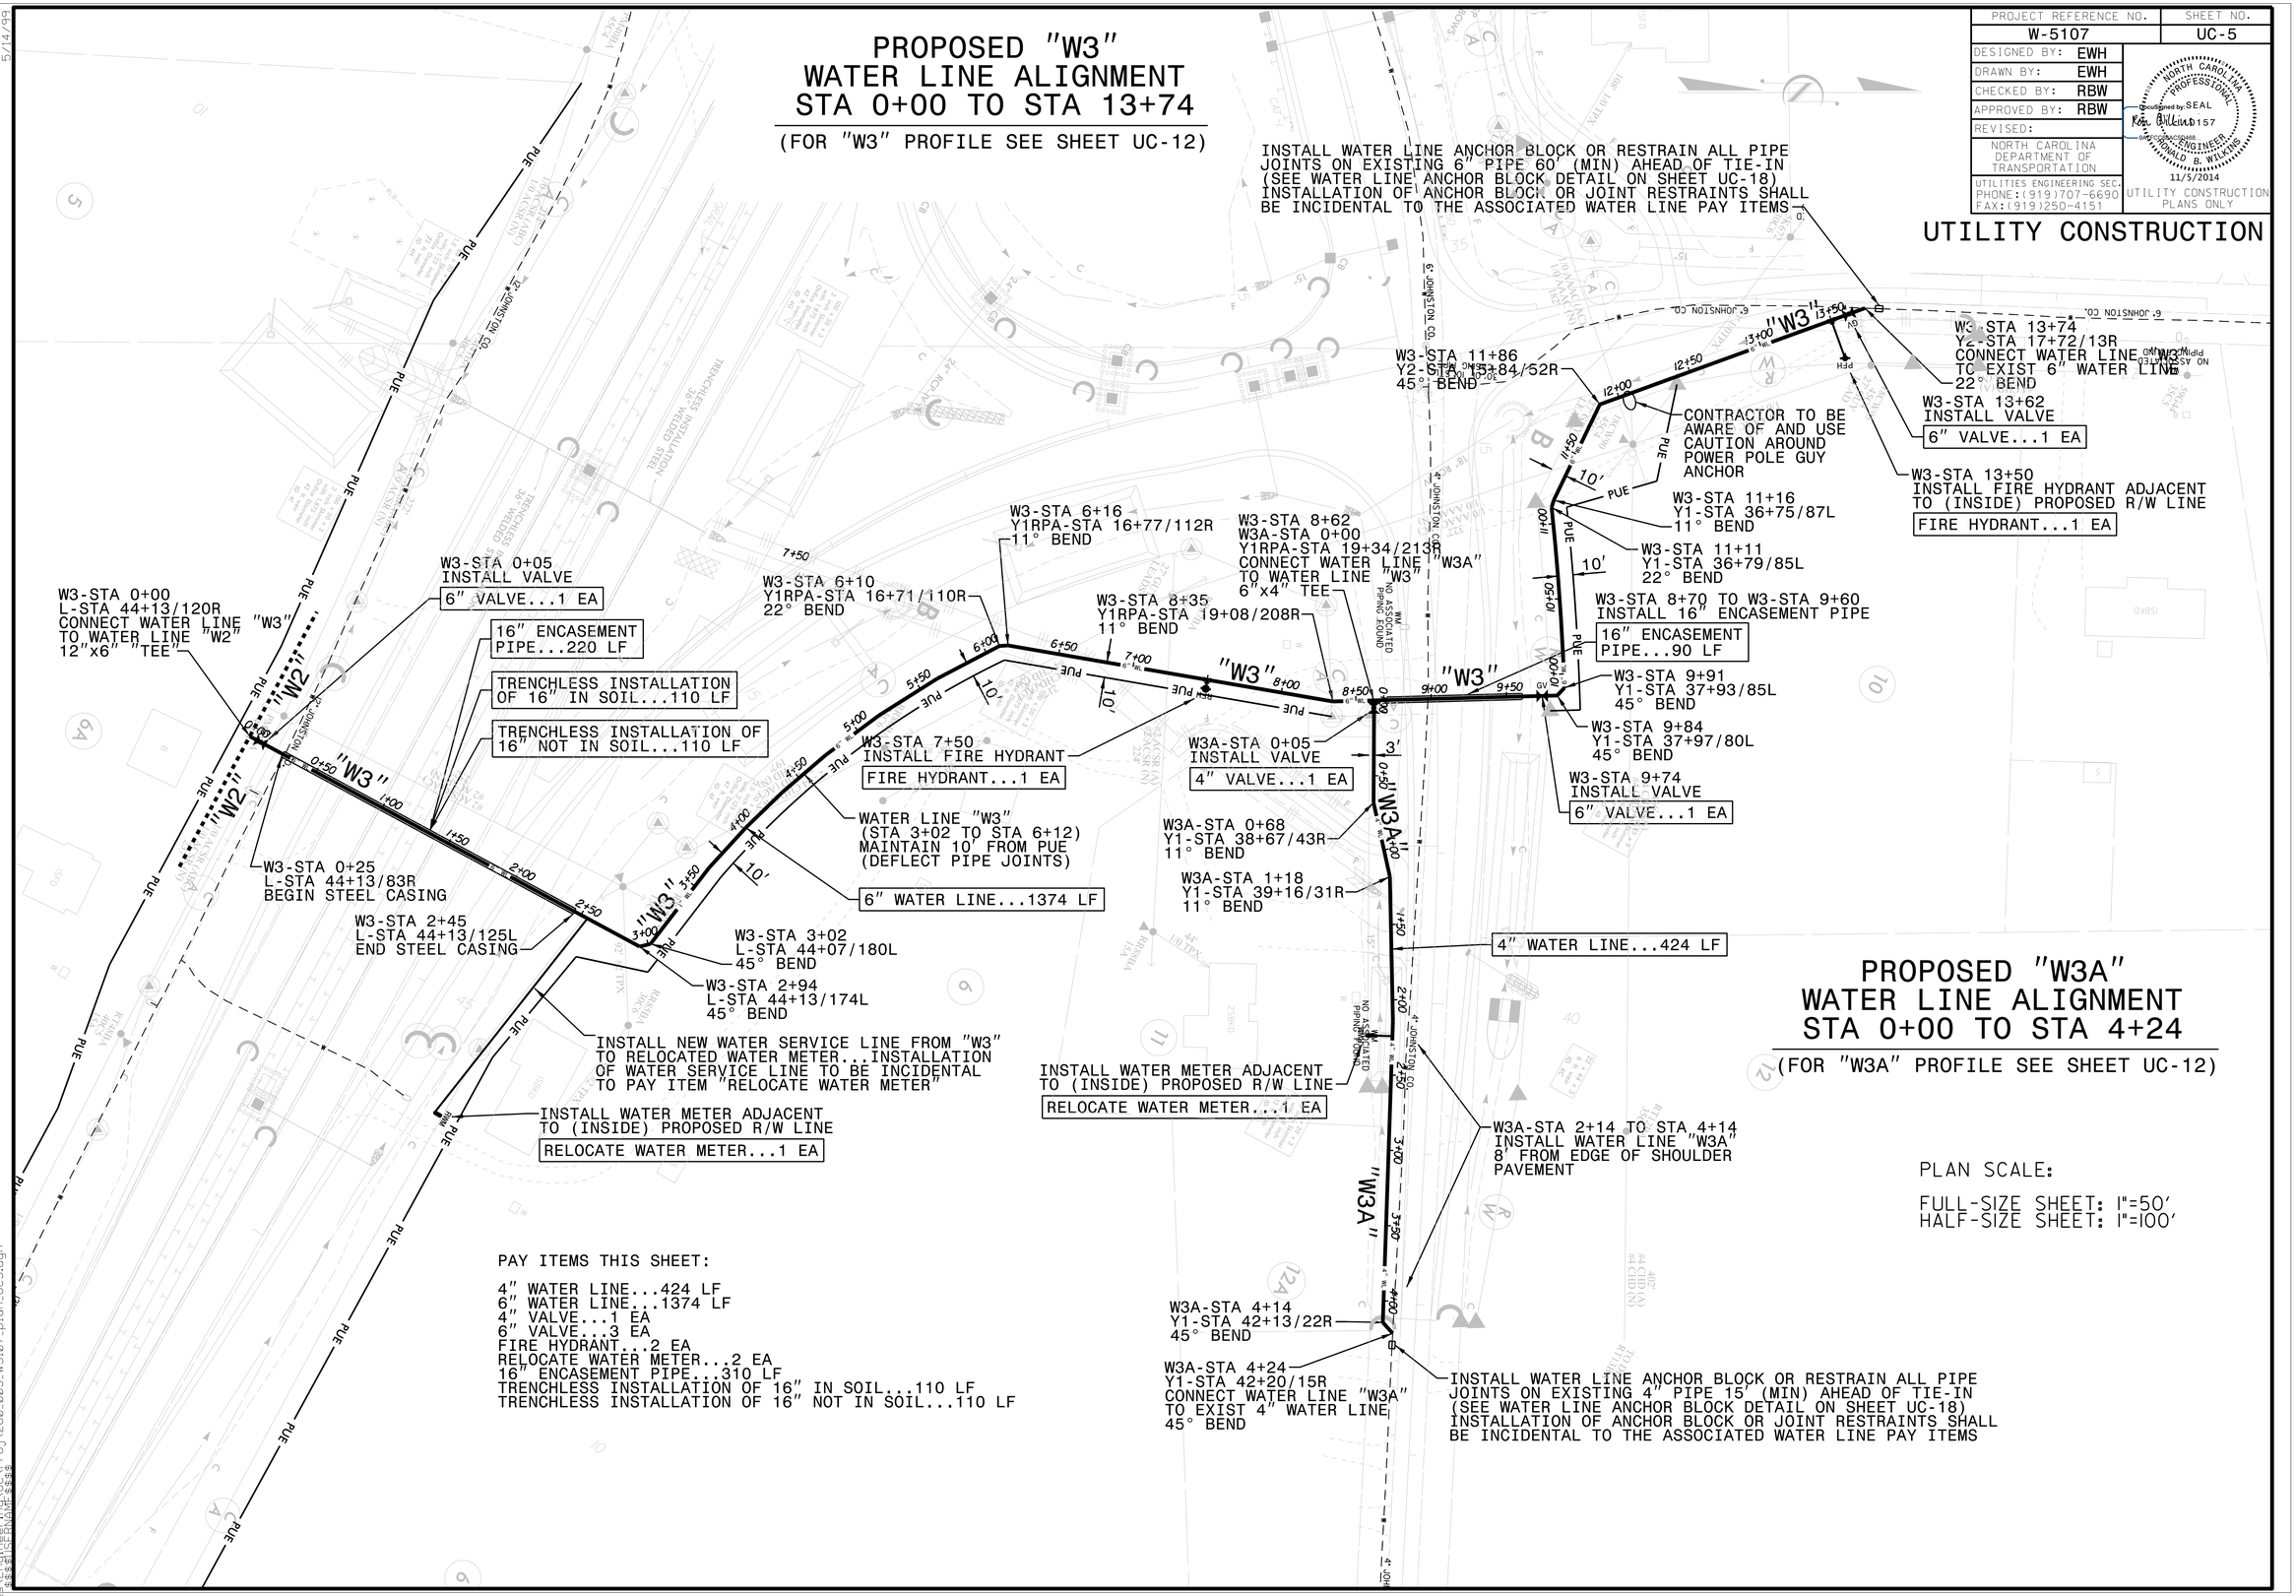

5/14/99

04-NOV-2014 09:08
Engineering\Utilities\Proj\280.005_W5107_plan_UC5.dgn