WATER LINE REMOVAL SHEET-2
EXISTING WATER PIPES TO BE ABANDONED
(SOUTHEASTERN INTERCHANGE AREA)

PROJECT REFERENCE NO.	SHEET NO.
W-5107	UC-17
DESIGNED BY: EWH	
DRAWN BY: EWH	
CHECKED BY: RBW	
APPROVED BY: RBW	
REVISED:	
NORTH CAROLINA DEPARTMENT OF TRANSPORTATION	
UTILITIES ENGINEERING SEC. PHONE:(919)707-6690 FAX:(919)250-4151	UTILITY CONSTRUCTION PLANS ONLY

NORTH CAROLINA PROFESSIONAL SEAL 10157 ENGINEER RONALD B. WILKINS
DocuSigned by: Ron Wilkins
11/5/2014

UTILITY CONSTRUCTION

PLAN SCALE:

FULL-SIZE SHEET: 1"=100'
HALF-SIZE SHEET: 1"=200'

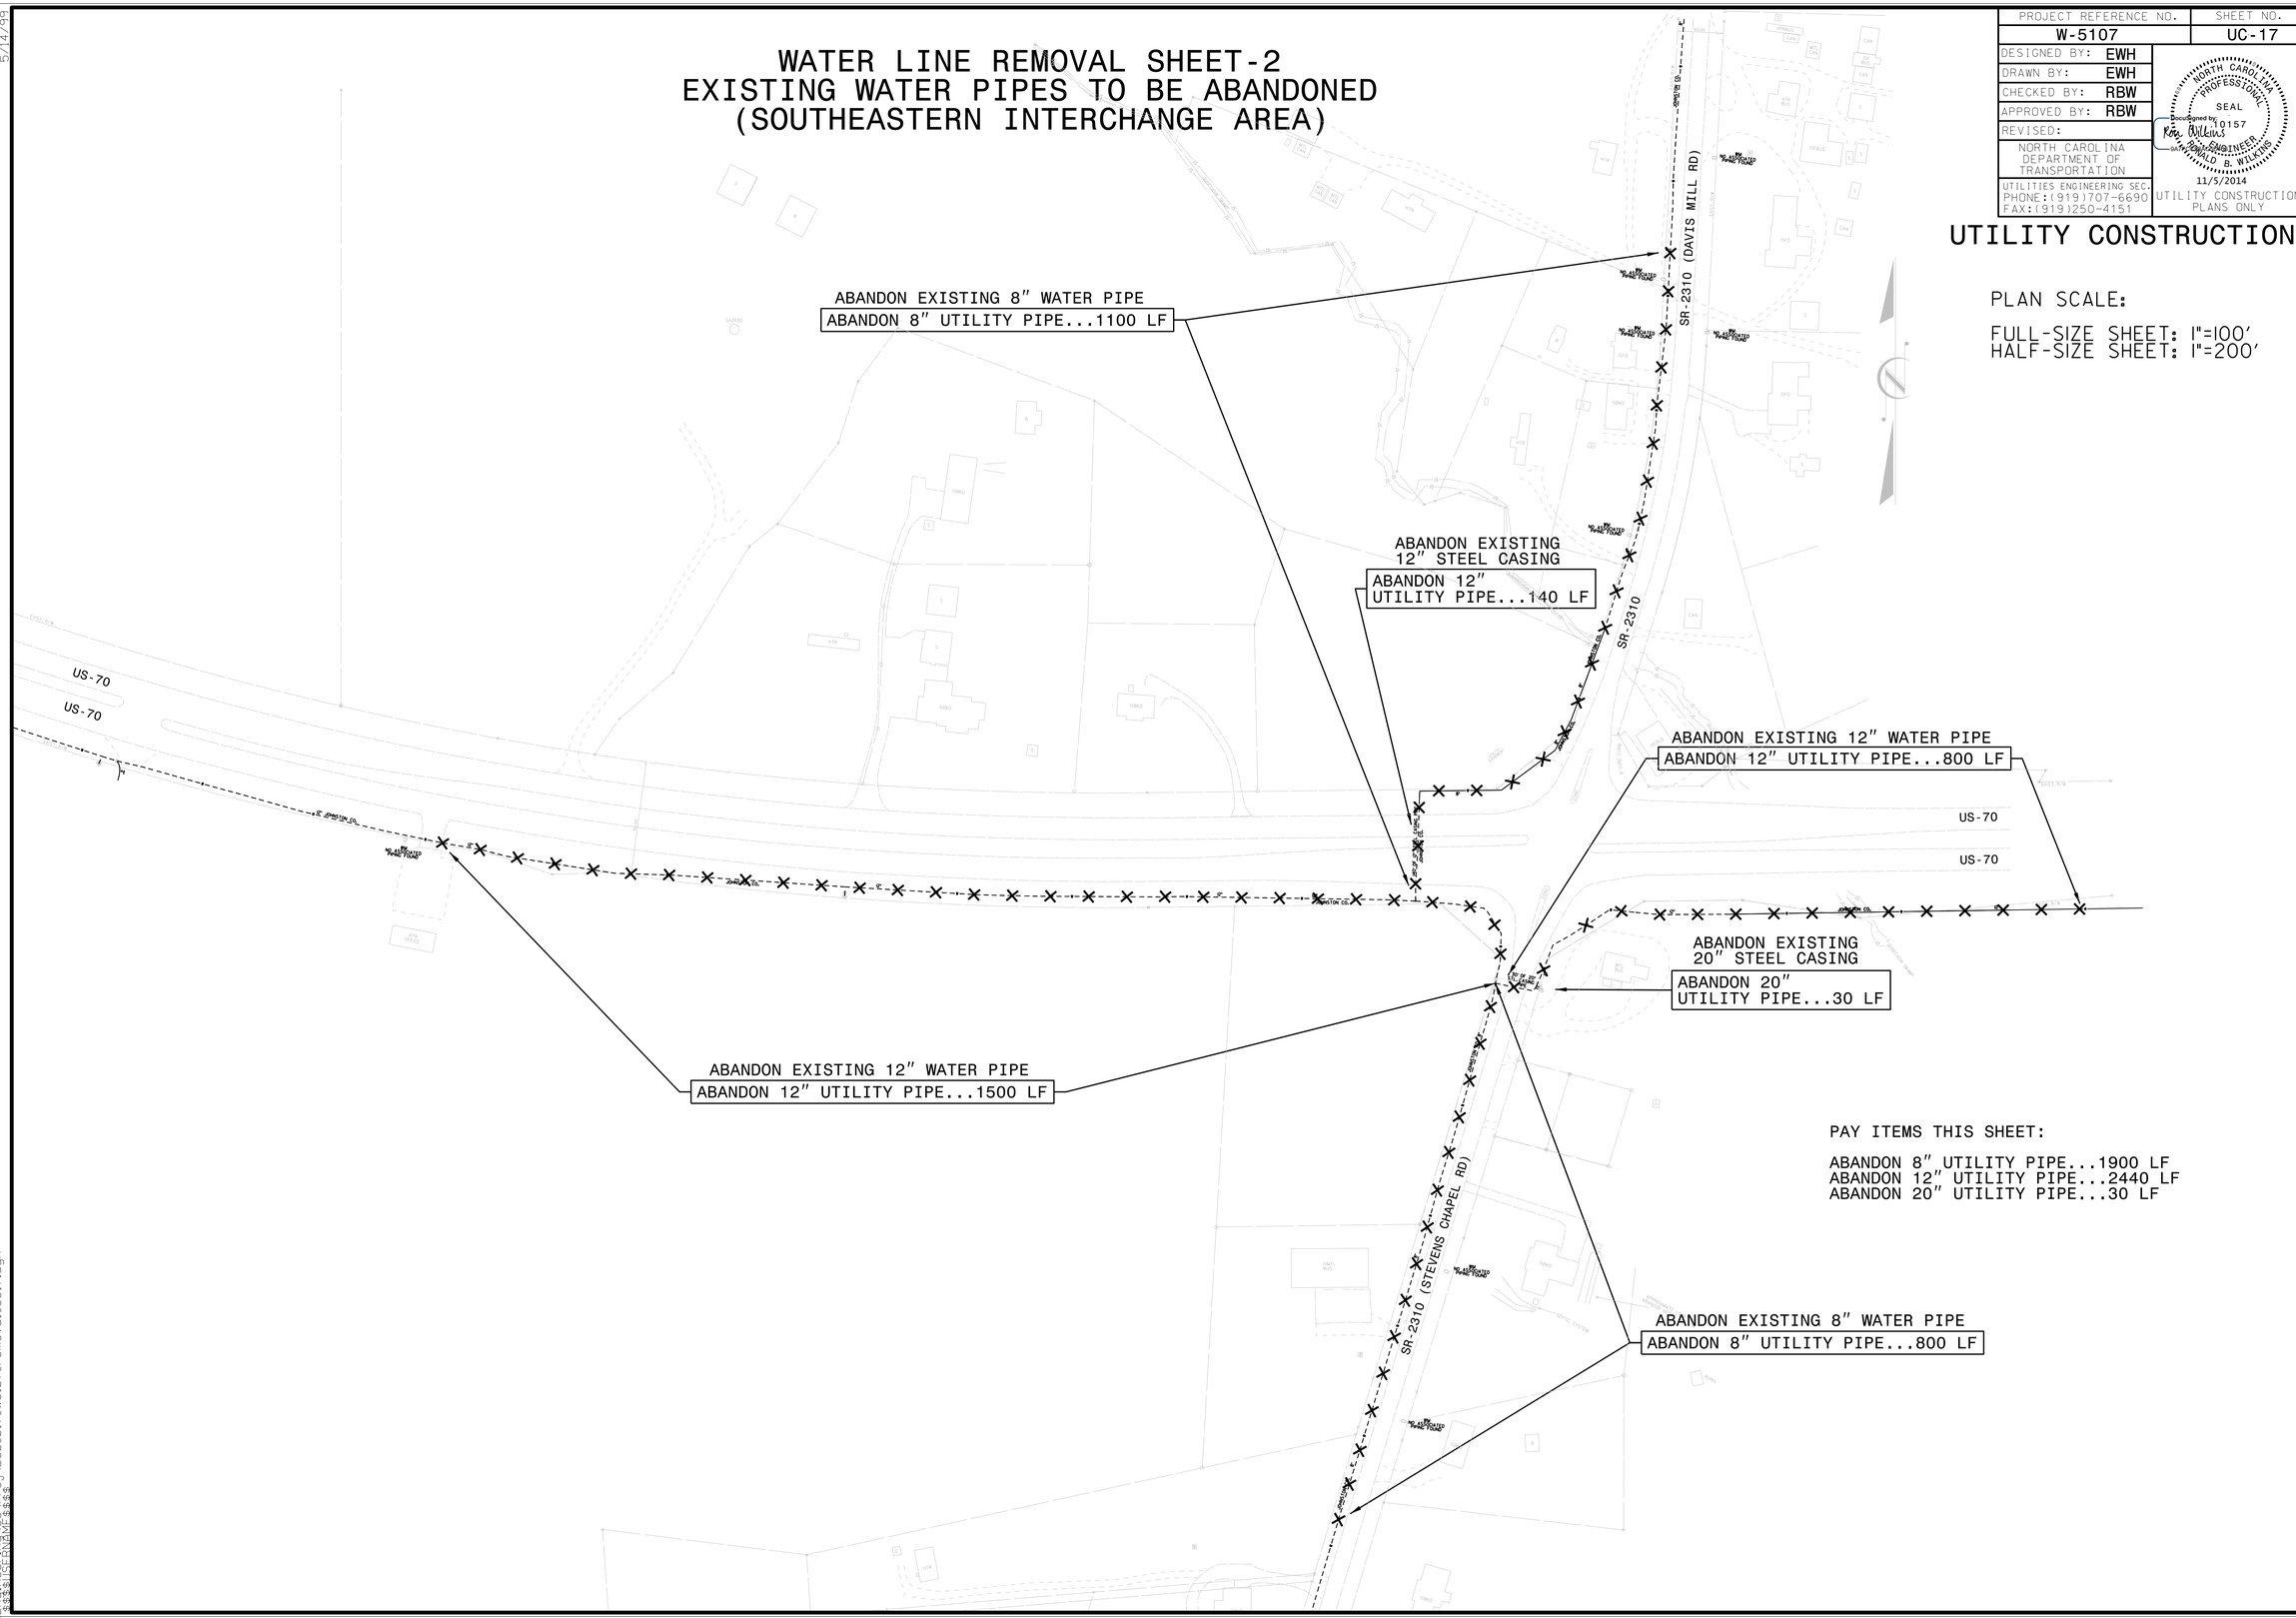

PAY ITEMS THIS SHEET:

ABANDON 8" UTILITY PIPE...1900 LF
ABANDON 12" UTILITY PIPE...2440 LF
ABANDON 20" UTILITY PIPE...30 LF

5/14/99

04-NOV-2014 09:18
ties\Engineering\Proj\280.017.W5107_removal_UC17.dgn
$$$$USER$$$$