PROJECT REFERENCE NO.	SHEET NO.
W-5107	UC-4
DESIGNED BY: EWH	
DRAWN BY: EWH	
CHECKED BY: RBW	
APPROVED BY: RBW	
REVISED:	
NORTH CAROLINA DEPARTMENT OF TRANSPORTATION	
UTILITIES ENGINEERING SEC. PHONE:(919)707-6690 FAX:(919)250-4151	11/5/2014 UTILITY CONSTRUCTION PLANS ONLY

NORTH CAROLINA PROFESSIONAL SEAL 19157 ENGINEER RONALD B. WILKINS

DocuSigned by: Ron Wilkins

UTILITY CONSTRUCTION

PLAN SCALE:

FULL-SIZE SHEET: 1"=50'
HALF-SIZE SHEET: 1"=100'

PROPOSED "W2" WATER LINE ALIGNMENT STA 0+15 TO STA 11+29

(FOR "W2" PROFILE SEE SHEET UC-11)

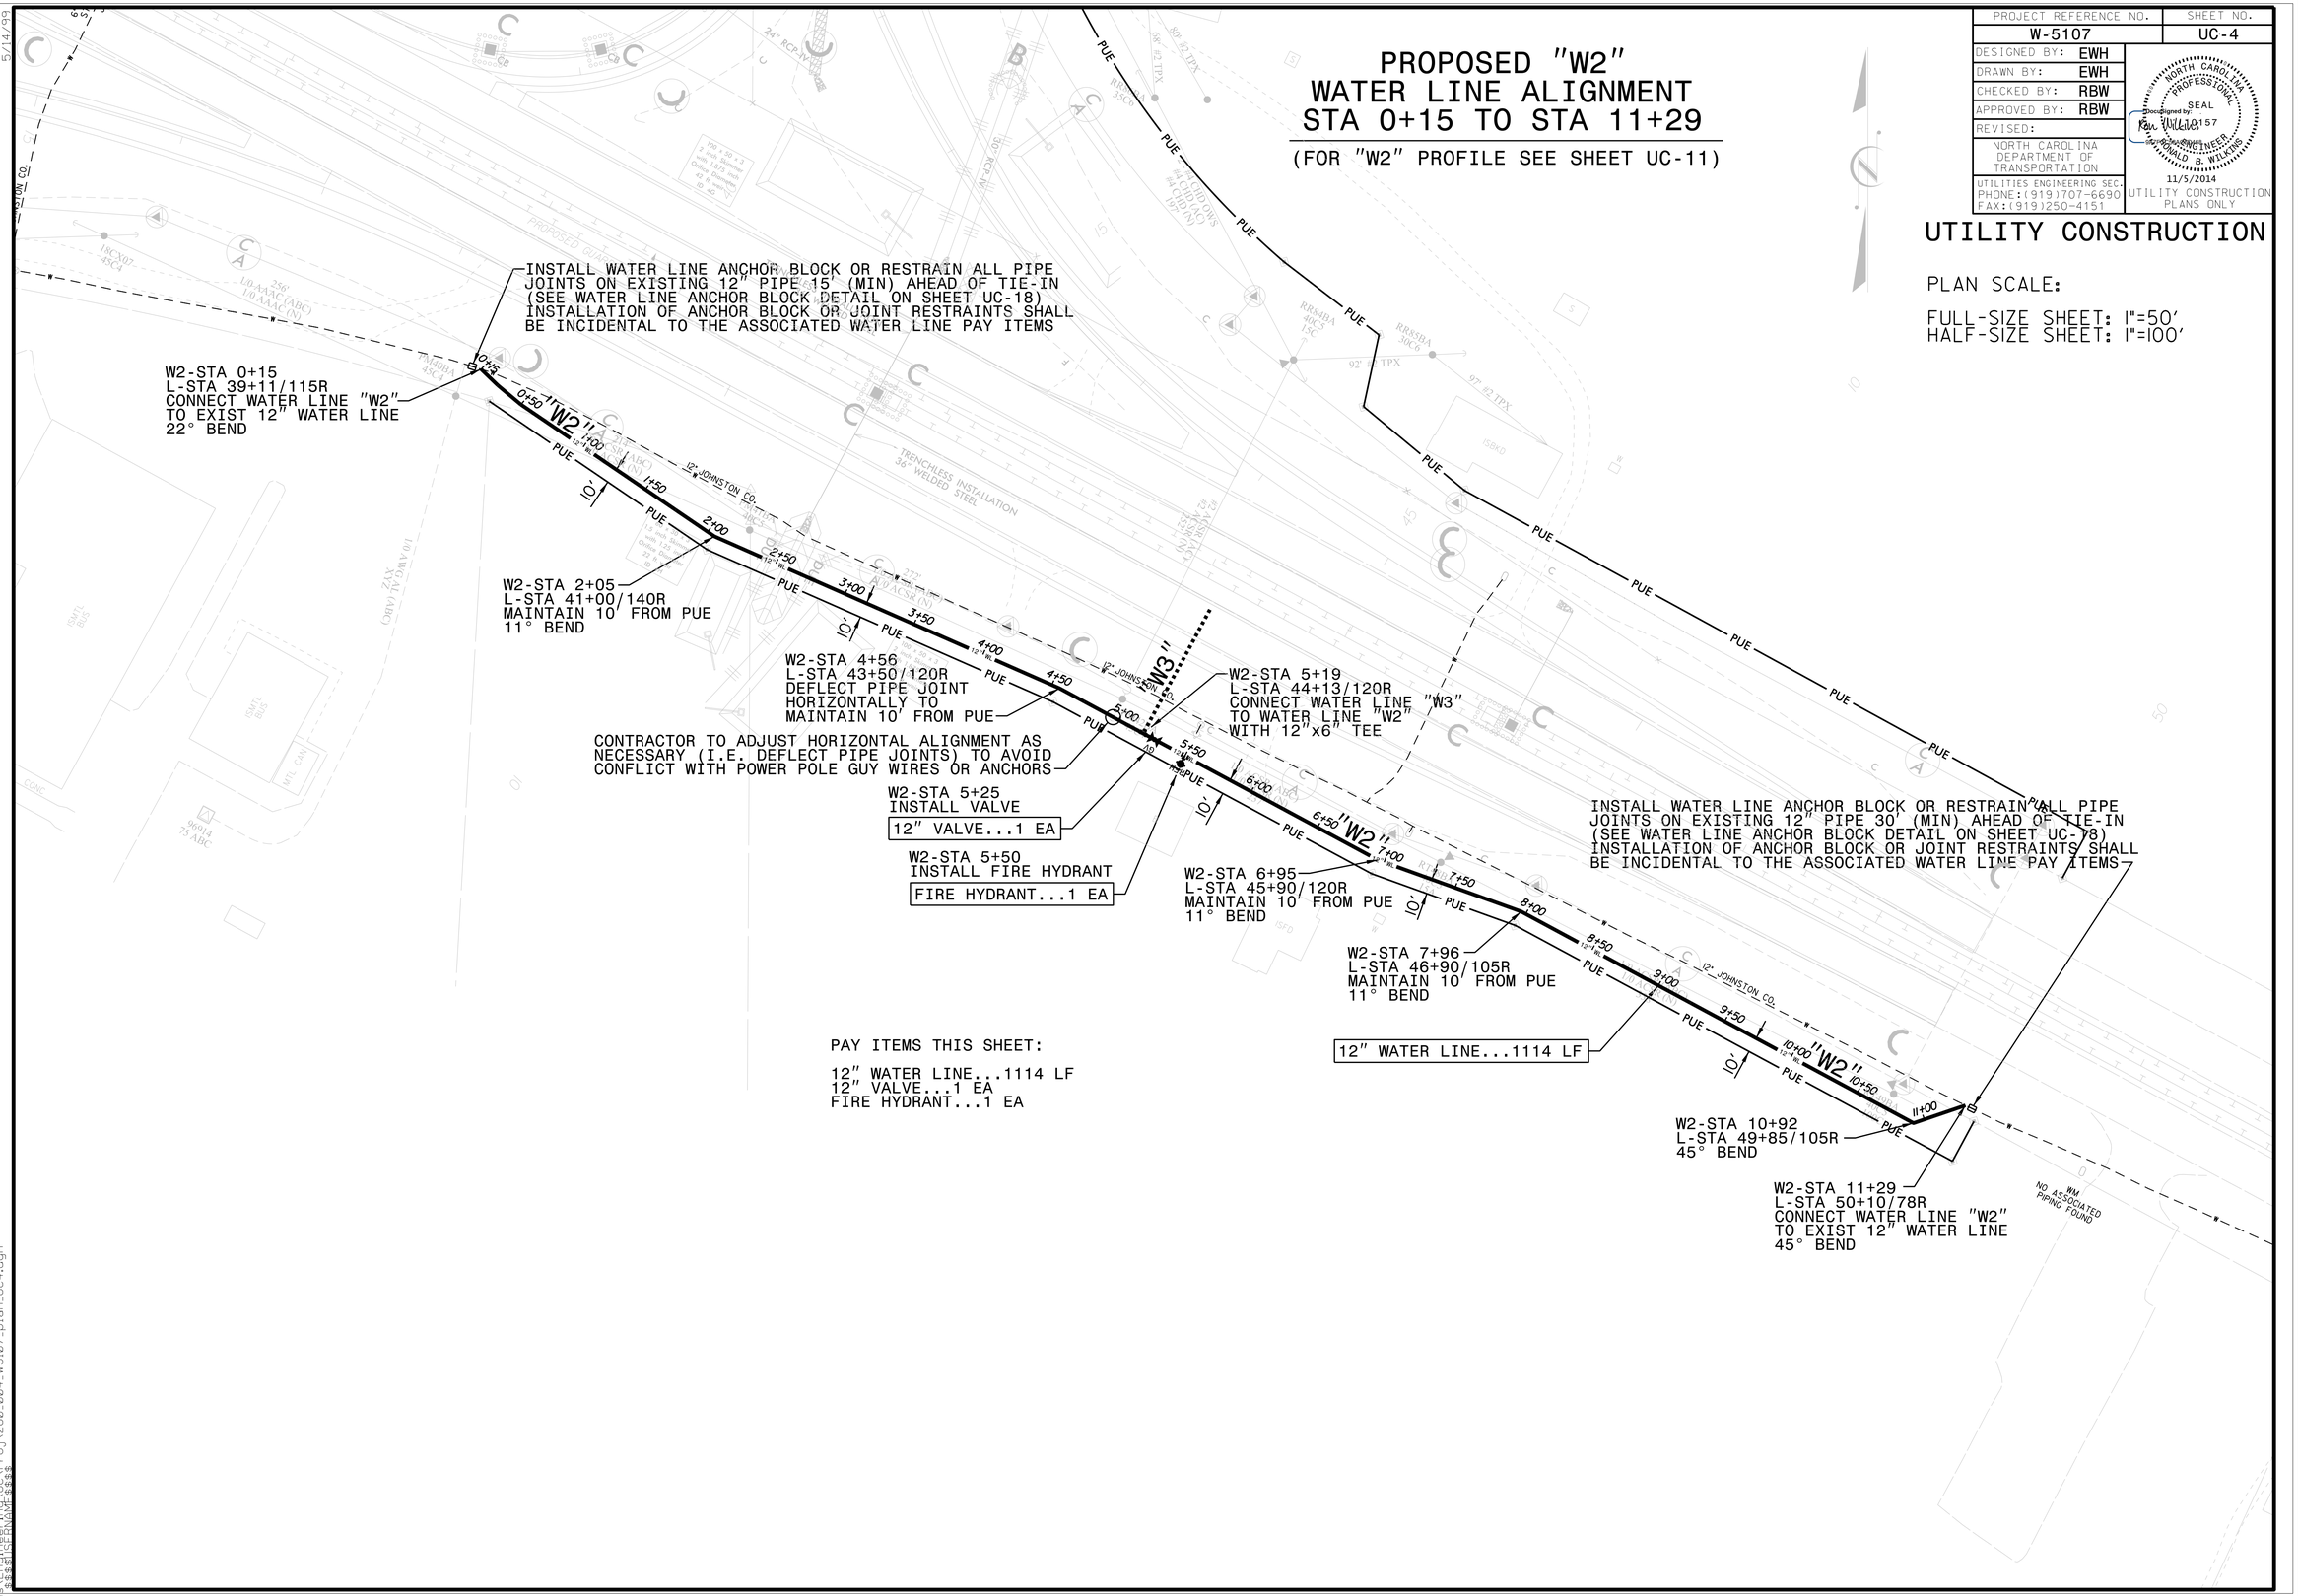

PAY ITEMS THIS SHEET:

12" WATER LINE...1114 LF
12" VALVE...1 EA
FIRE HYDRANT...1 EA

5/14/99
04-NOV-2014 09:07
C:\Engineering\Utilities\Proj\280.004_W5107_plan_UC4.dgn
$$$$USER$$$$