PROJECT REFERENCE NO.	SHEET NO.
W-5107	UC-8
DESIGNED BY: EWH	
DRAWN BY: EWH	
CHECKED BY: RBW	
APPROVED BY: RBW	
REVISED:	
NORTH CAROLINA DEPARTMENT OF TRANSPORTATION	
UTILITIES ENGINEERING SEC. PHONE:(919)707-6690 FAX:(919)250-4151	11/5/2014 UTILITY CONSTRUCTION PLANS ONLY

NORTH CAROLINA PROFESSIONAL SEAL 037157 ENGINEER RONALD B. WILKINS

DocuSigned by: Ron Wilkins

UTILITY CONSTRUCTION

PROPOSED "W6" WATER LINE ALIGNMENT STA 0+00 TO STA 12+00

(FOR "W6" PROFILE SEE SHEET UC-15)

PLAN SCALE:

FULL-SIZE SHEET: 1"=50'
HALF-SIZE SHEET: 1"=100'

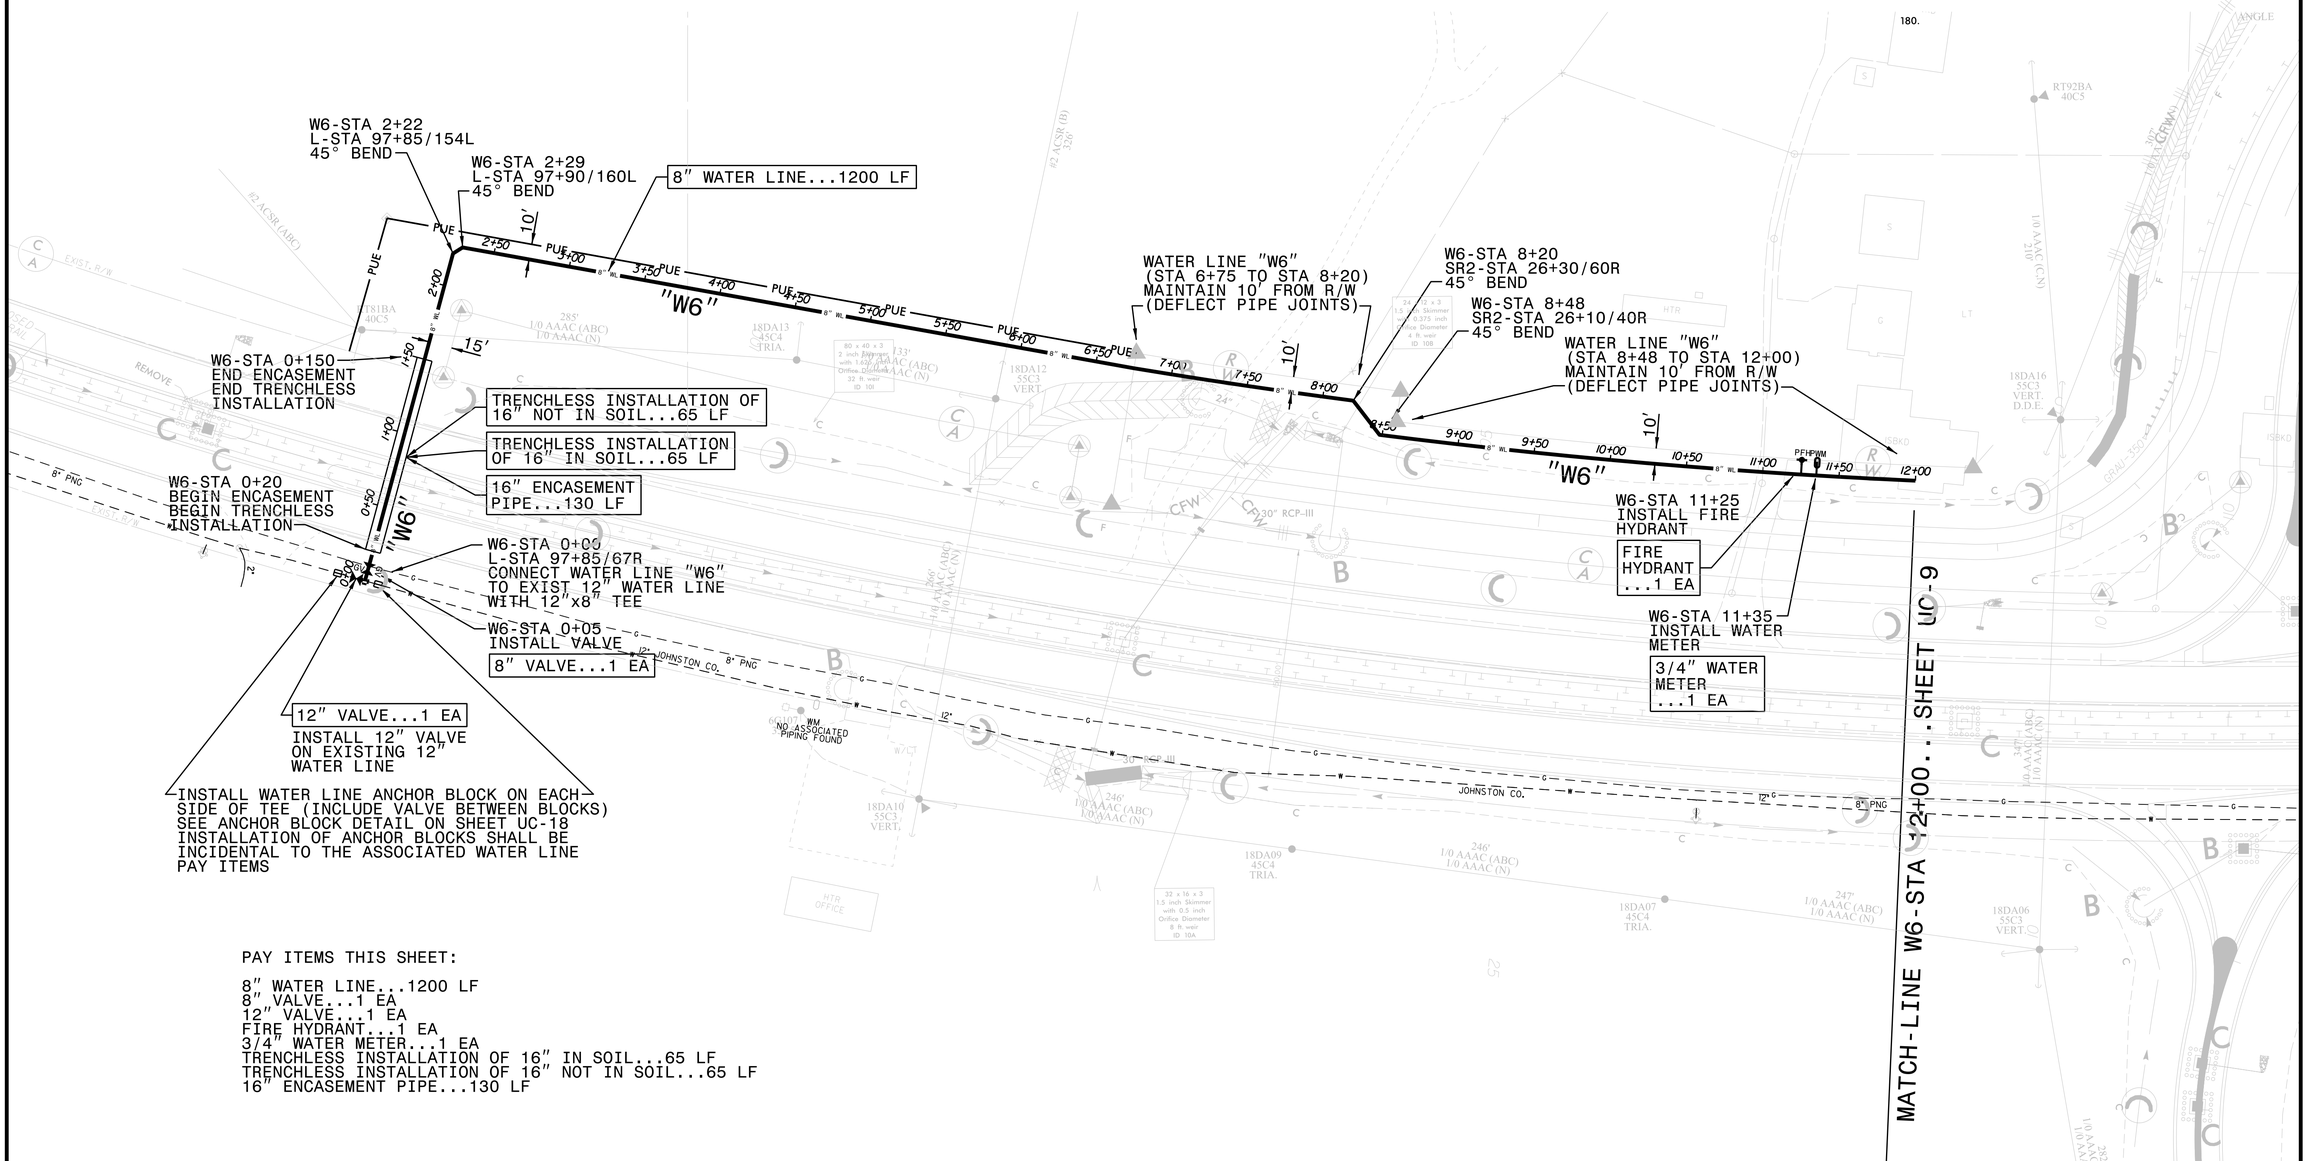

PAY ITEMS THIS SHEET:

8" WATER LINE...1200 LF
8" VALVE...1 EA
12" VALVE...1 EA
FIRE HYDRANT...1 EA
3/4" WATER METER...1 EA
TRENCHLESS INSTALLATION OF 16" IN SOIL...65 LF
TRENCHLESS INSTALLATION OF 16" NOT IN SOIL...65 LF
16" ENCASEMENT PIPE...130 LF

5/14/99
04-NOV-2014 12:07
Engineering\UC\Proj\280.008_W5107_plan_UC8.dgn
$$$$USERNAME$$$$