WATER LINE REMOVAL SHEET-1
EXISTING WATER PIPES TO BE ABANDONED
(NORTHWESTERN INTERCHANGE AREA)

PROJECT REFERENCE NO.	SHEET NO.
W-5107	UC-16
DESIGNED BY: EWH	
DRAWN BY: EWH	
CHECKED BY: RBW	
APPROVED BY: RBW	
REVISED:	
NORTH CAROLINA DEPARTMENT OF TRANSPORTATION	
UTILITIES ENGINEERING SEC. PHONE:(919)707-6690 FAX:(919)250-4151	UTILITY CONSTRUCTION PLANS ONLY

NORTH CAROLINA PROFESSIONAL SEAL 19157 ENGINEER RONALD B. WILKINS
DocuSigned by: Ron Wilkins
11/5/2014

UTILITY CONSTRUCTION

PLAN SCALE:

FULL-SIZE SHEET: 1"=100'
HALF-SIZE SHEET: 1"=200'

PAY ITEMS THIS SHEET:

ABANDON 4" UTILITY PIPE...600 LF
ABANDON 6" UTILITY PIPE...1070 LF
ABANDON 10" UTILITY PIPE...140 LF
ABANDON 12" UTILITY PIPE...2700 LF
ABANDON 20" UTILITY PIPE...40 LF

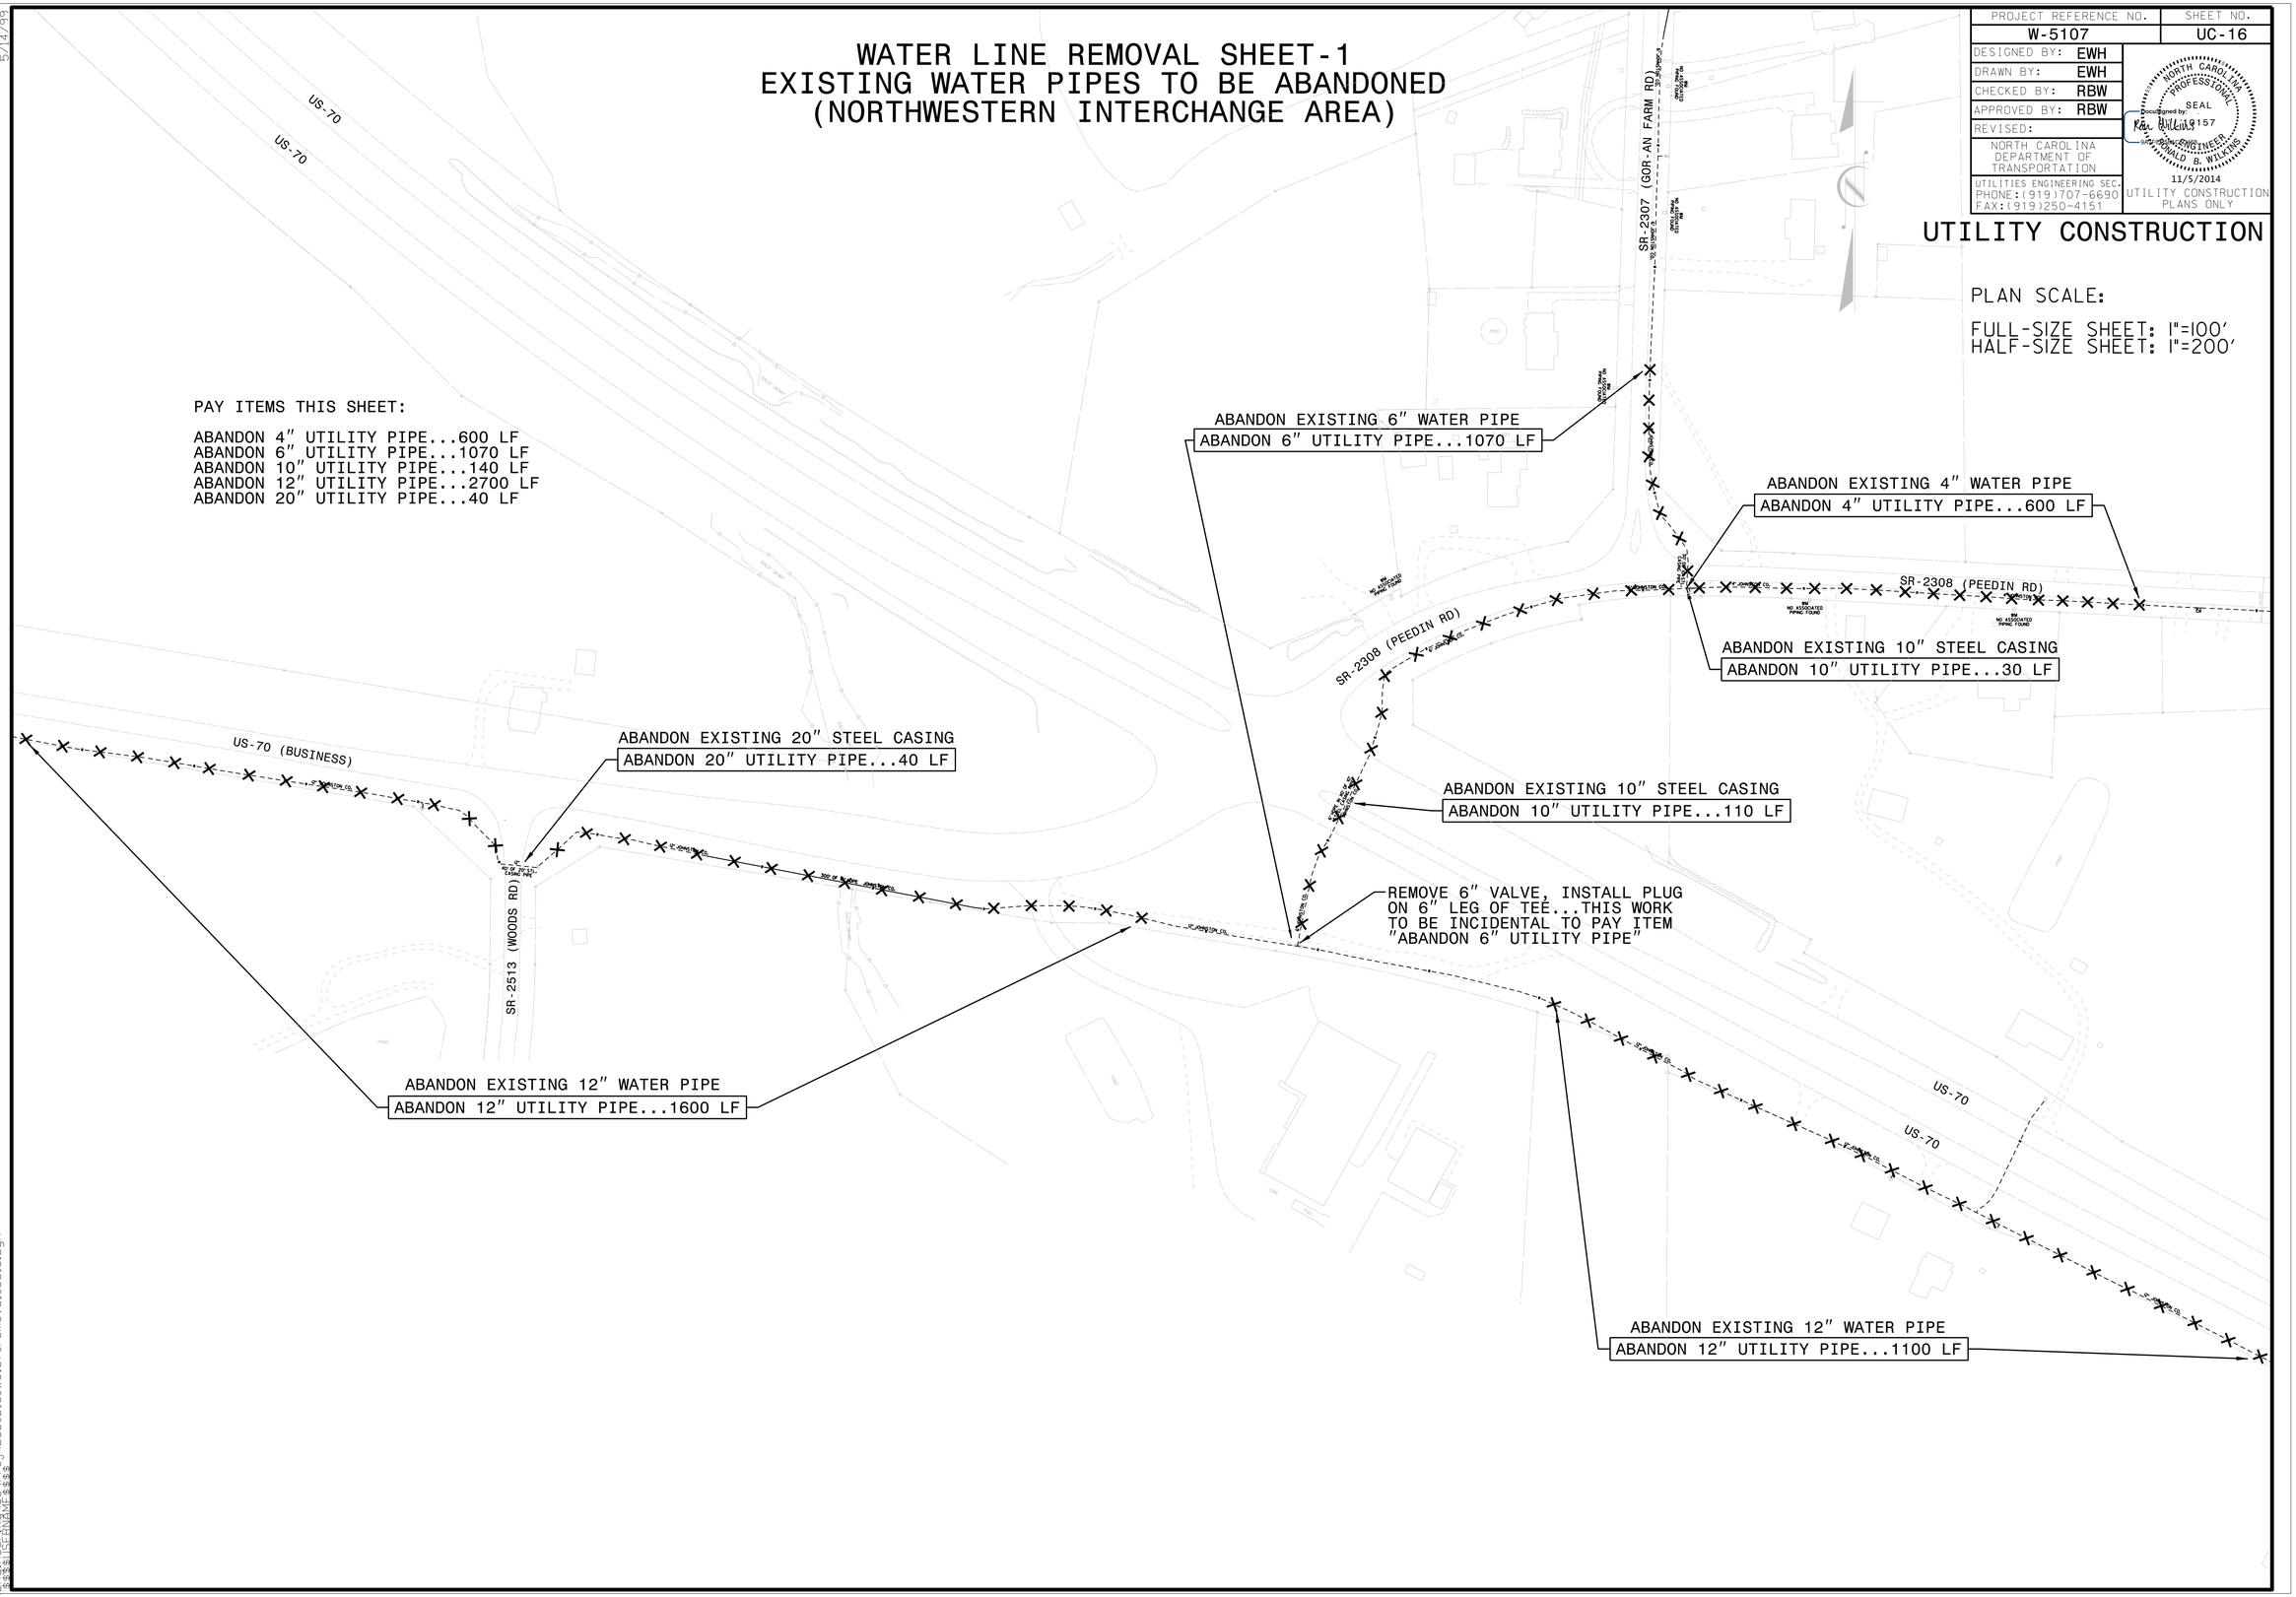

5/14/99

04-NOV-2014 09:17
Engineering\UC\Proj\280.016.W5107_removal.UC16.dgn