PROJECT REFERENCE NO.	SHEET NO.
W-5107	UC-6
DESIGNED BY: EWH	
DRAWN BY: EWH	
CHECKED BY: RBW	
APPROVED BY: RBW	
REVISED:	
NORTH CAROLINA DEPARTMENT OF TRANSPORTATION	
UTILITIES ENGINEERING SEC. PHONE:(919)707-6690 FAX:(919)250-4151	UTILITY CONSTRUCTION PLANS ONLY

NORTH CAROLINA PROFESSIONAL ENGINEER SEAL 019157 RONALD B. WILKINS 12/9/2014

UTILITY CONSTRUCTION

PLAN SCALE:

FULL-SIZE SHEET: 1"=50'
HALF-SIZE SHEET: 1"=100'

PAY ITEMS THIS SHEET:

12" WATER LINE...1780 LF
12" VALVE...1 EA
FIRE HYDRANT...1 EA

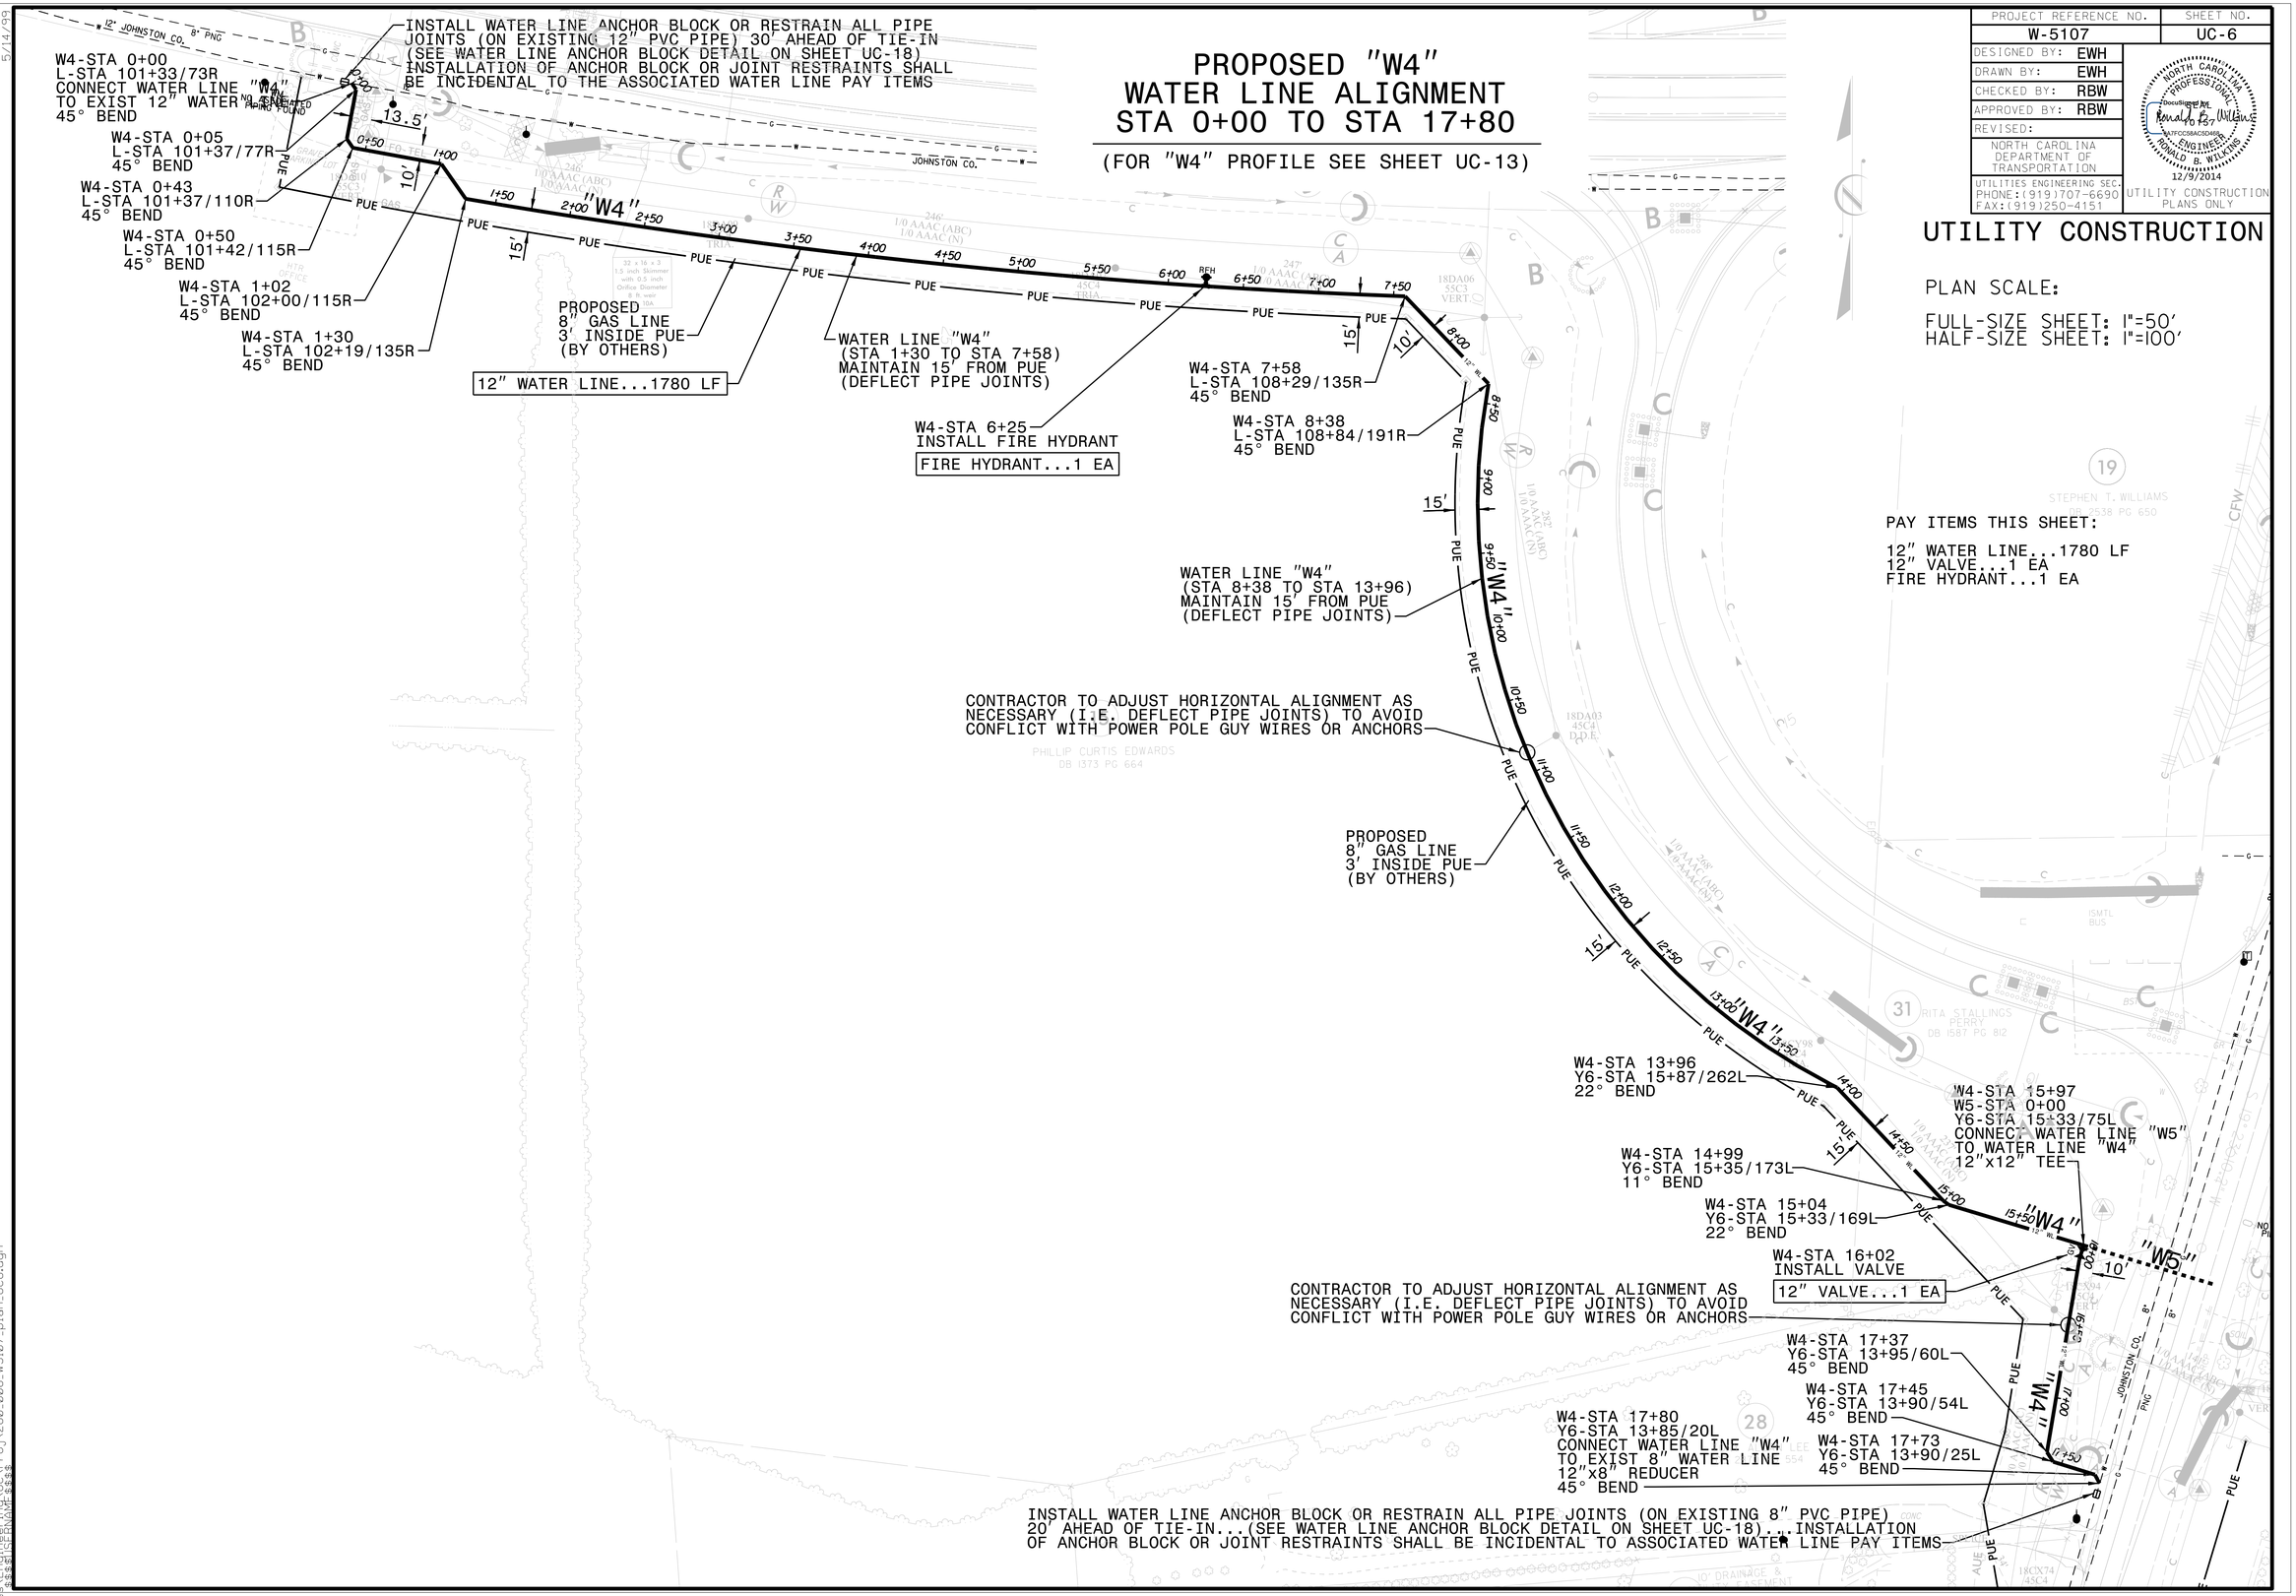

5/14/99

09-DEC-2014 08:39
Engineering\UC\Proj\280.006_W5107_plan_UC6.dgn