DocuSigned by:
Ron Wilkins
9A7FCC58AC5D468...

PROJECT REFERENCE NO.	SHEET NO.
W-5107	UC-11
DESIGNED BY: EWH	
DRAWN BY: EWH	
CHECKED BY: RBW	
APPROVED BY: RBW	
REVISED:	
NORTH CAROLINA DEPARTMENT OF TRANSPORTATION	
UTILITIES ENGINEERING SEC. PHONE:(919)707-6690 FAX:(919)250-4151	UTILITY CONSTRUCTION PLANS ONLY

NORTH CAROLINA PROFESSIONAL SEAL 10157 ENGINEER RONALD B. WILKINS
DocuSigned by: Ron Wilkins 9A7FCC58AC5D468...
11/5/2014

UTILITY CONSTRUCTION

PROPOSED "W2" WATER LINE PROFILE STA 0+15 TO STA 11+29

(FOR "W2" PLAN SEE SHEET UC-4)

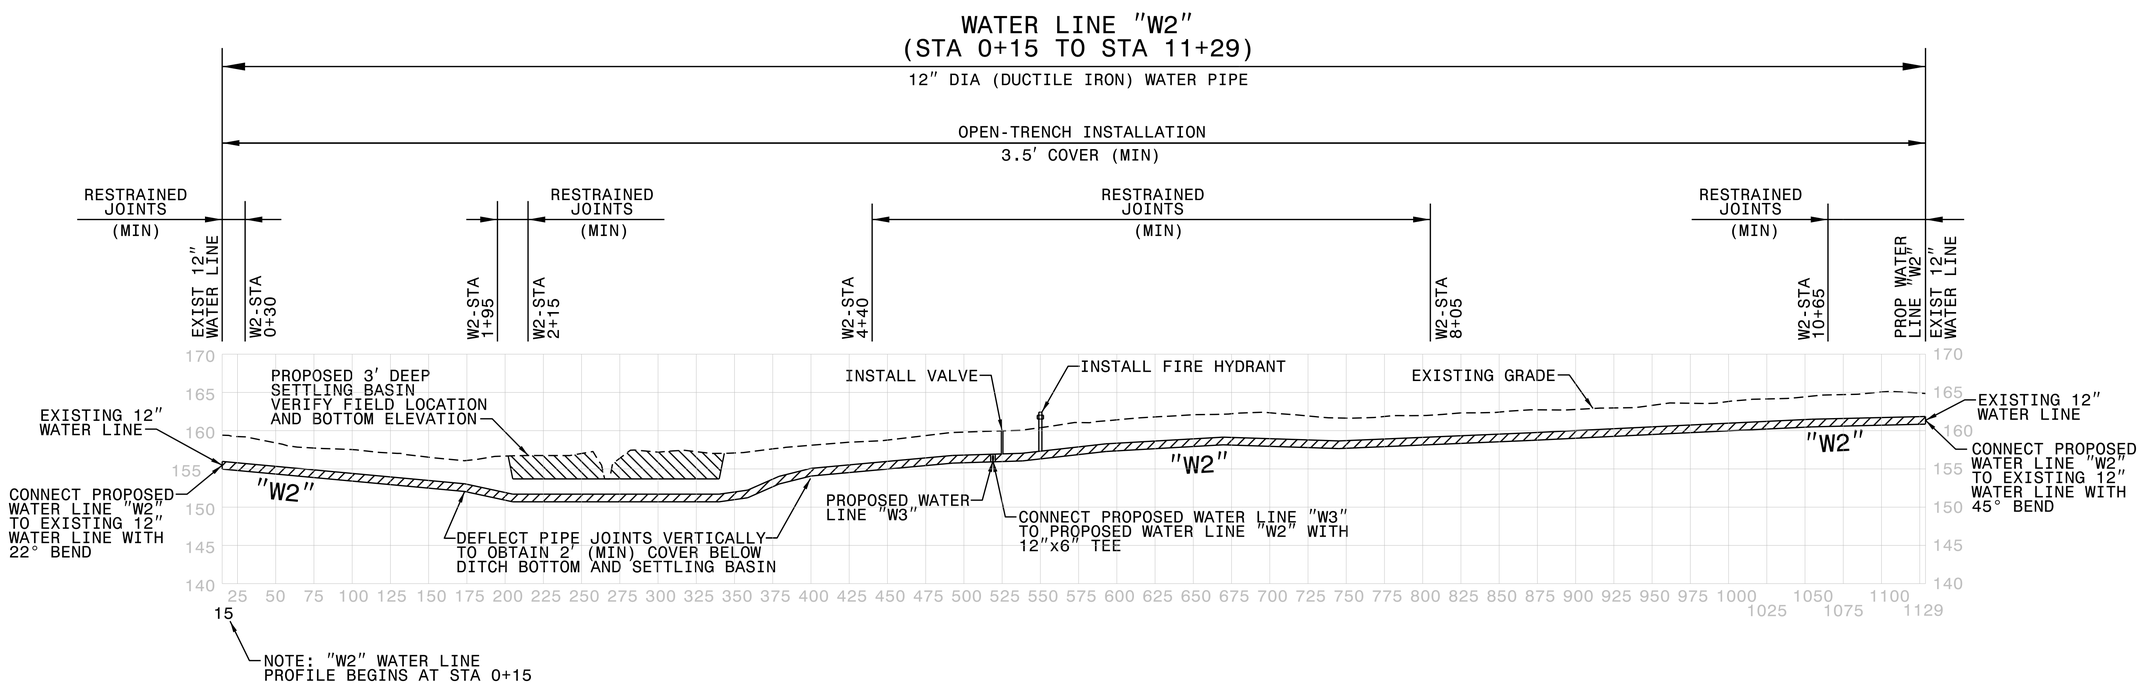

PROFILE SCALE:

FULL-SIZE SHEET:
VERTICAL: 1"=10'
HORIZONTAL: 1"=50'

HALF-SIZE SHEET:
VERTICAL: 1"=20'
HORIZONTAL: 1"=100'

5/14/99

04-NOV-2014 09:14
Utilities\Engineering\UC\Proj\280.011_W5107_profile_UC11.dgn
essilpnowess