T.I.P. NO.	SHEET NO.
W-5107	UC-1

STATE OF NORTH CAROLINA
DIVISION OF HIGHWAYS

UTILITY CONSTRUCTION PLANS
JOHNSTON COUNTY

LOCATION: US-70 EAST OF I-95 FROM SR-2305 TO EAST OF SR-2310

TYPE OF WORK: WATER MAIN RELOCATIONS

NAD 83

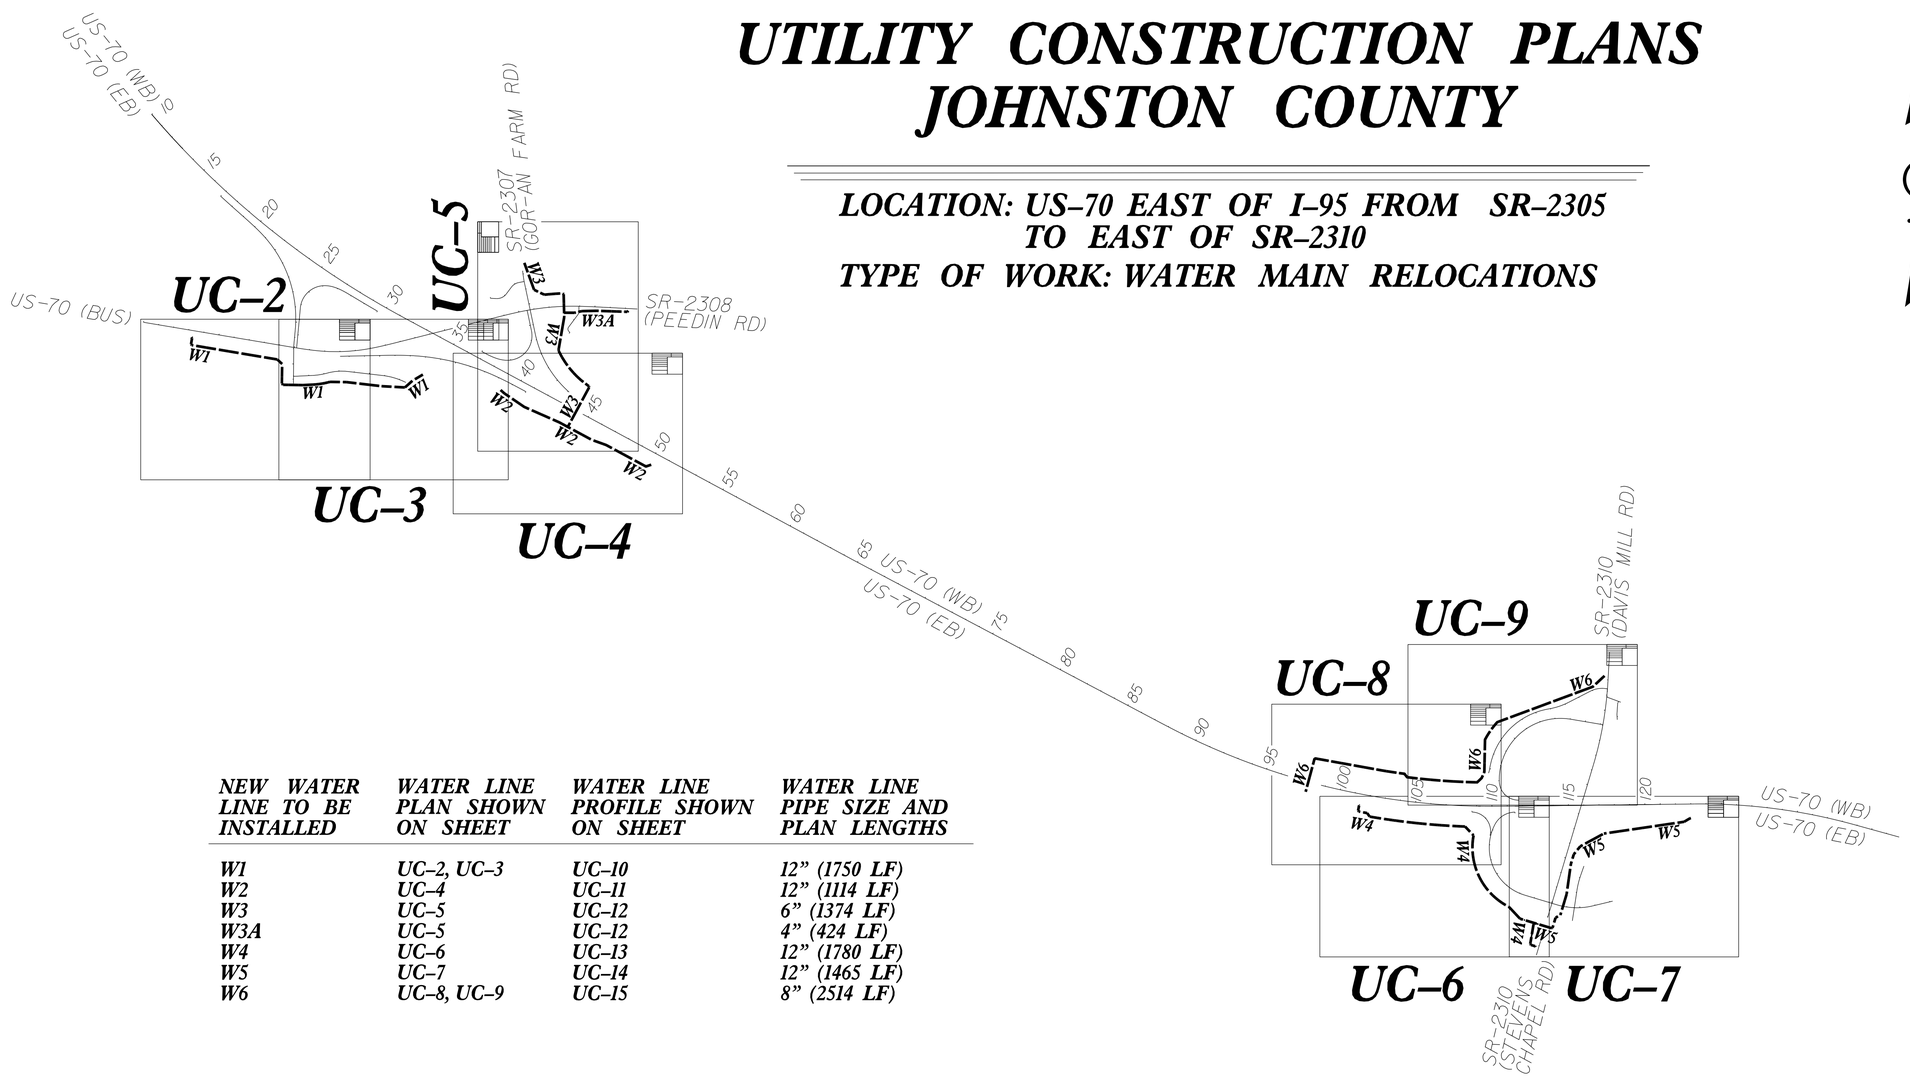

NEW WATER LINE TO BE INSTALLED	WATER LINE PLAN SHOWN ON SHEET	WATER LINE PROFILE SHOWN ON SHEET	WATER LINE PIPE SIZE AND PLAN LENGTHS
W1	UC-2, UC-3	UC-10	12" (1750 LF)
W2	UC-4	UC-11	12" (1114 LF)
W3	UC-5	UC-12	6" (1374 LF)
W3A	UC-5	UC-12	4" (424 LF)
W4	UC-6	UC-13	12" (1780 LF)
W5	UC-7	UC-14	12" (1465 LF)
W6	UC-8, UC-9	UC-15	8" (2514 LF)

INDEX OF SHEETS

SHEET NO.	DESCRIPTION
UC-1	TITLE SHEET
UC-2 THRU UC-9	PLAN SHEETS
UC-10 THRU UC-15	PROFILE SHEETS
UC-16, UC-17	REMOVAL SHEETS
UC-18	PLAN NOTES AND SPECIAL DETAILS
UC-19 THRU UC-23	STANDARD DETAILS

UTILITY OWNERS ON PROJECT

WATER DISTRIBUTION (4", 6", 12" MAINS).....JOHNSTON COUNTY
WATER DISTRIBUTION (8" MAIN).....TOWN OF PINE LEVEL

SEAL

NORTH CAROLINA PROFESSIONAL SEAL 19157 ENGINEER RONALD B. WILKINS

11/5/2014

PREPARED IN THE OFFICE OF:
DIVISION OF HIGHWAYS
UTILITIES UNIT
UTILITIES ENGINEERING

1555 MAIL SERVICES CENTER
RALEIGH NC 27699-1555
PHONE (919) 707-6690
FAX (919) 250-4151

Roger Worthington, P.E.	UTILITIES SECTION ENGINEER
Ron Wilkins, P.E.	UTILITIES SQUAD LEADER PROJECT ENGINEER
Eric Haugaard	UTILITIES PROJECT DESIGNER

TIP PROJECT: W-5107

04-NOV-2014 09:02
R:\Utilities\Engineering\UC\Proj\280_001_W5107_title_UC1.dgn
$$$$USERNAME$$$$