PROJ. REFERENCE NO.	SHEET NO.
B-5103	TMP-3

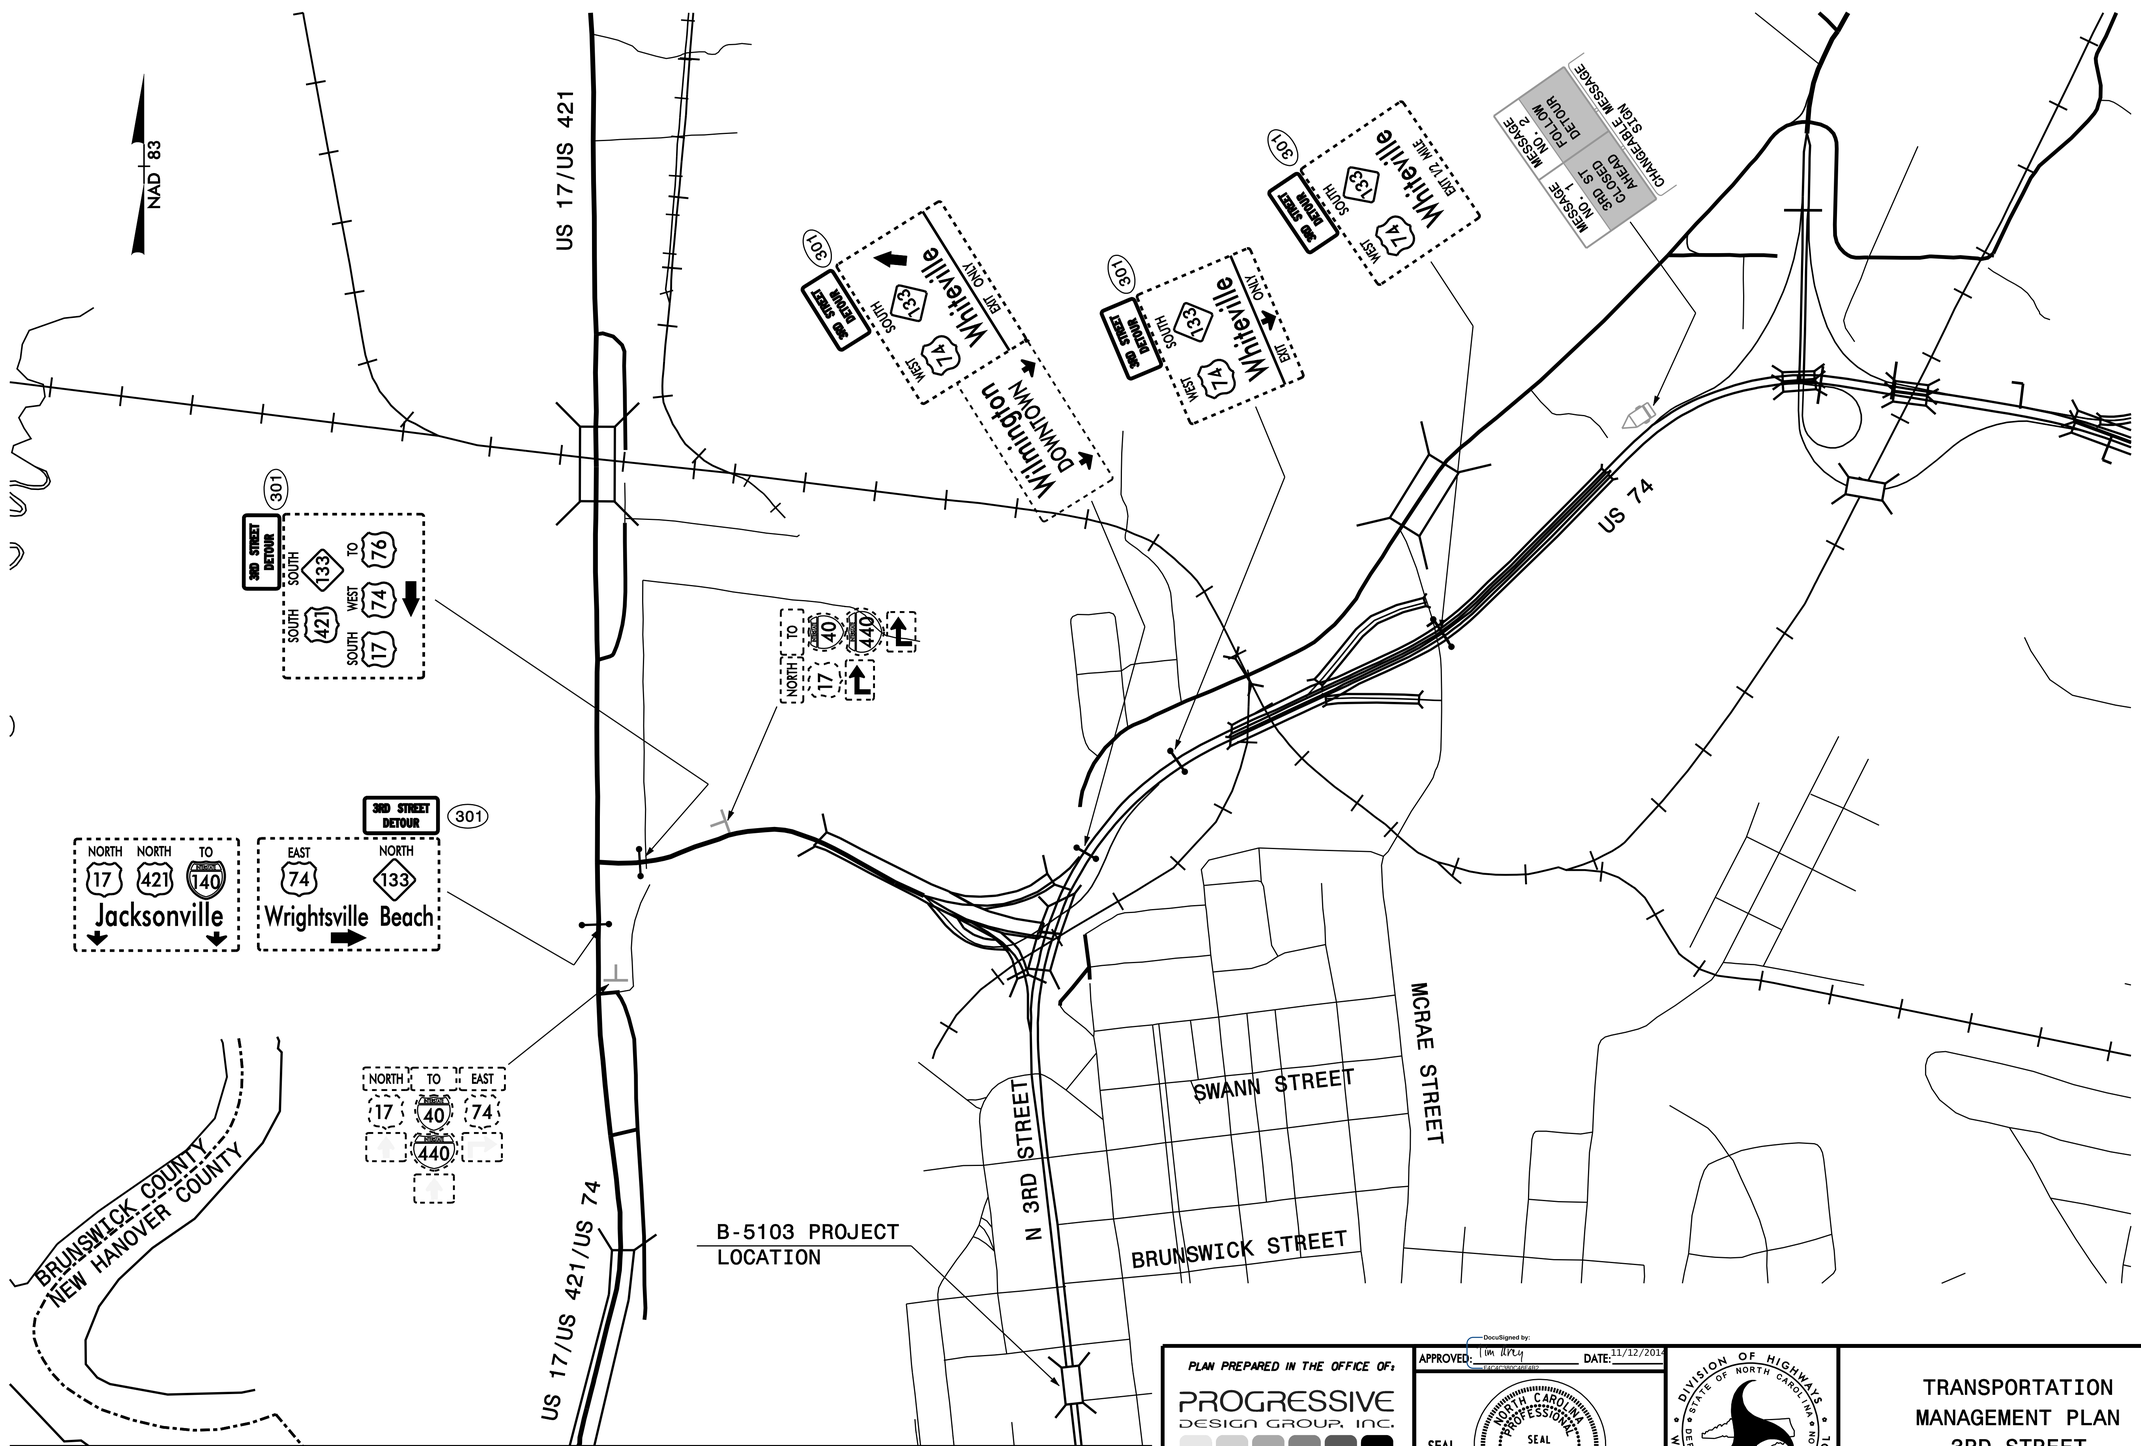

PLAN PREPARED IN THE OFFICE OF:

PROGRESSIVE DESIGN GROUP, INC.

ENGINEERS • CONSULTANTS

APPROVED: DocuSigned by: Tim Ary 11/12/2014 DATE:

SEAL

NORTH CAROLINA PROFESSIONAL SEAL 025465 ENGINEER TIM ARY

DIVISION OF HIGHWAYS • STATE OF NORTH CAROLINA • DEPARTMENT OF TRANSPORTATION • WORK ZONE TRAFFIC CONTROL

TRANSPORTATION MANAGEMENT PLAN
3RD STREET
DETOUR PLAN