PROJ. REFERENCE NO.	SHEET NO.
B-5103	TMP-6

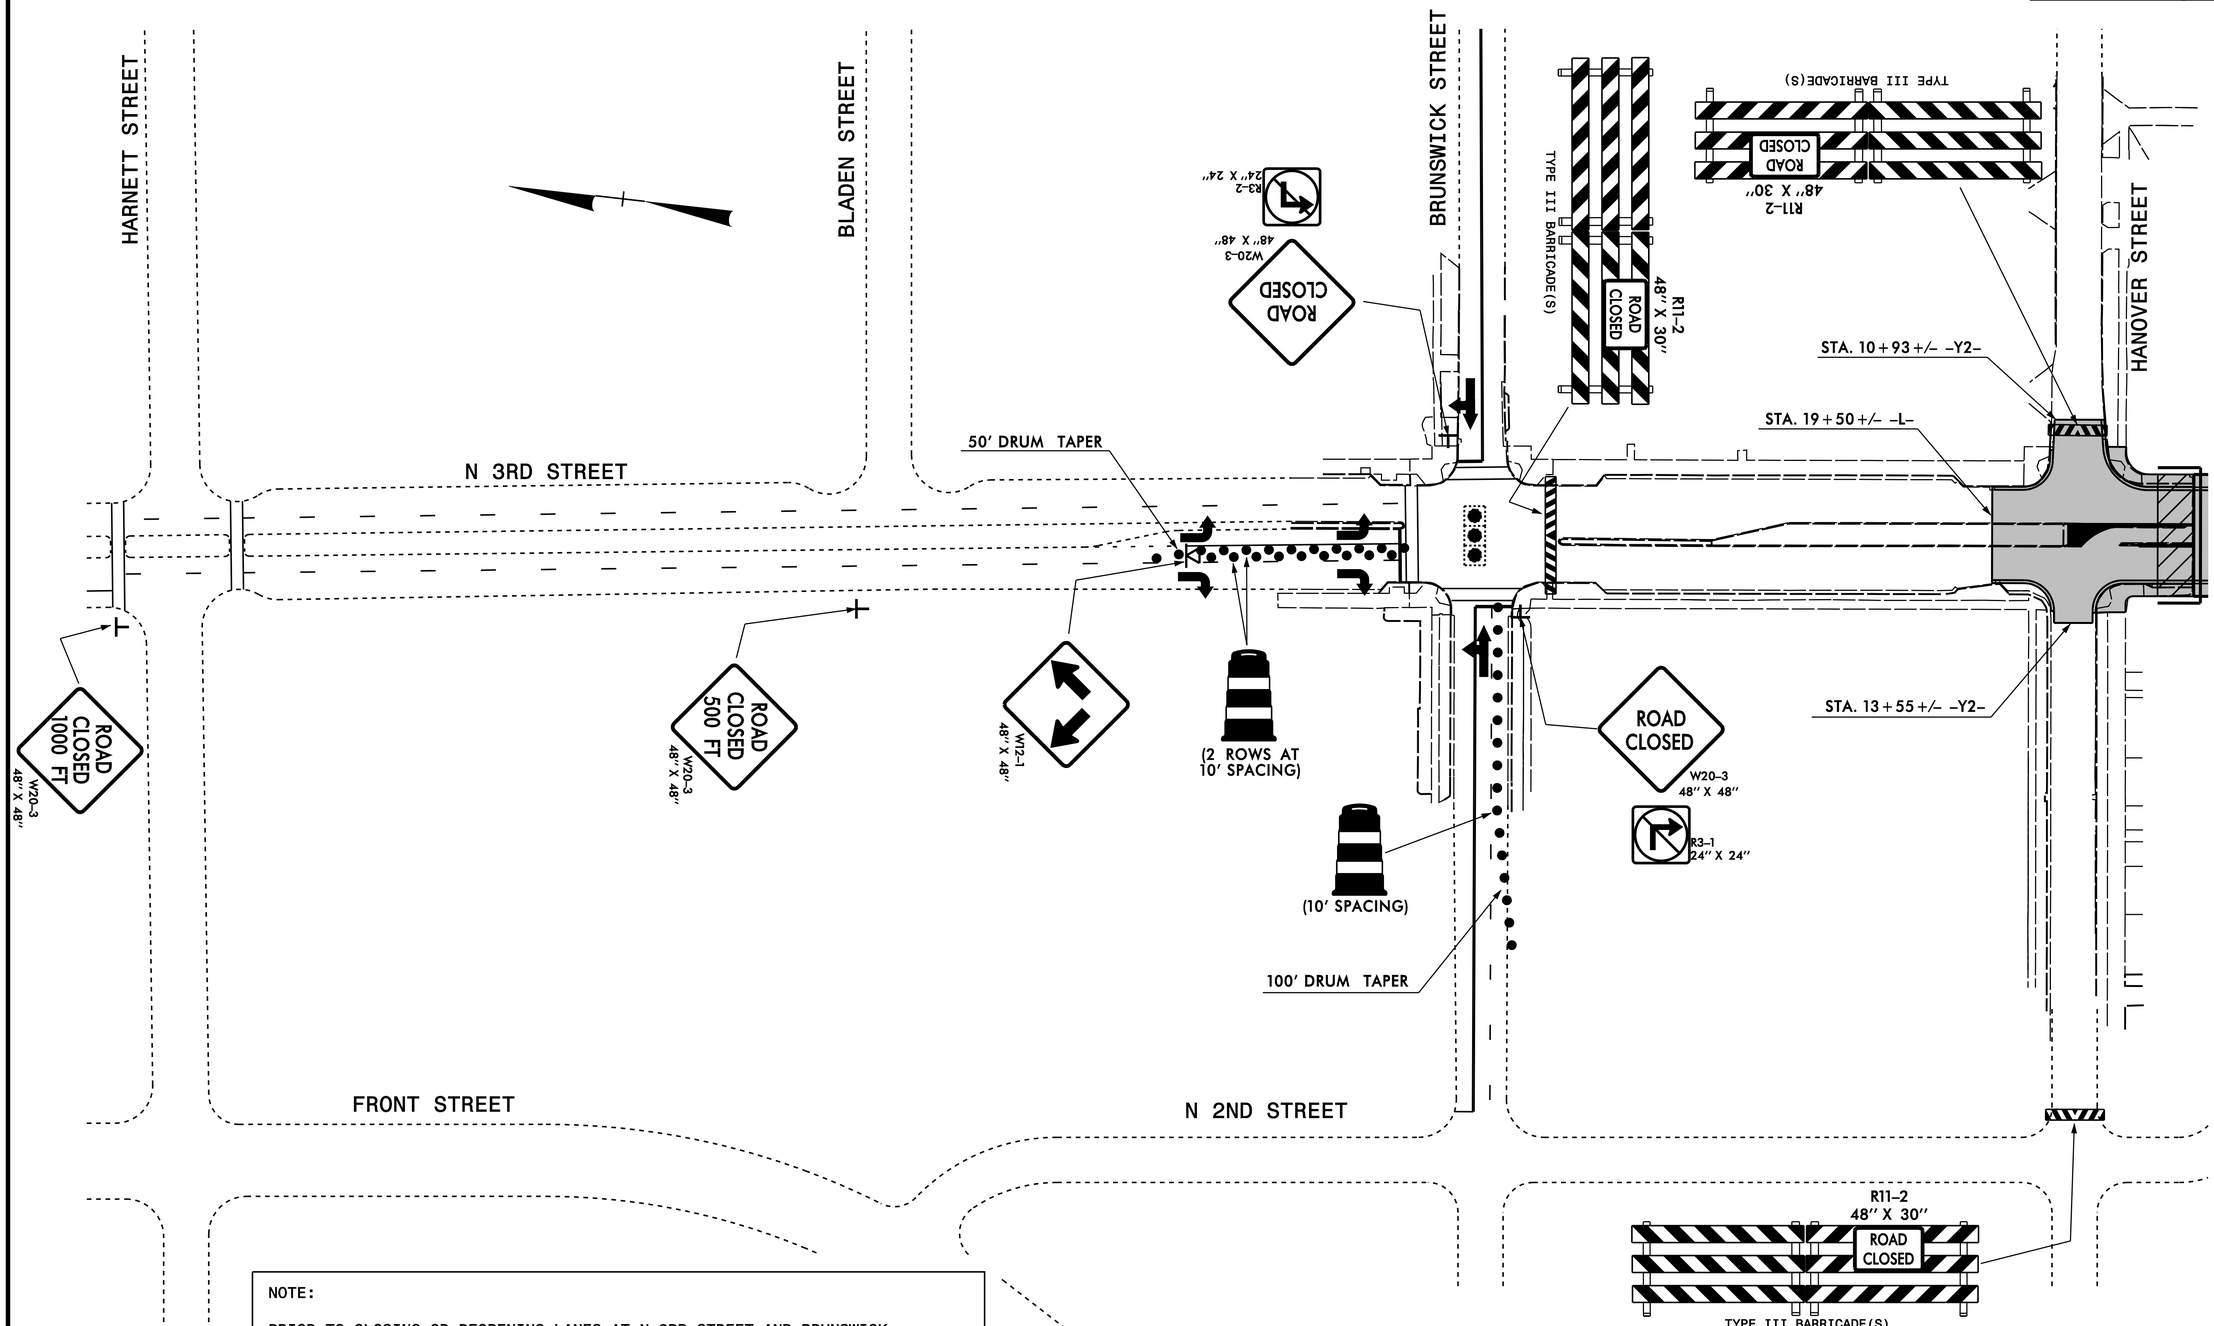

NOTE:

PRIOR TO CLOSING OR REOPENING LANES AT N 3RD STREET AND BRUNSWICK STREET, CONTACT THE CITY OF WILMINGTON A MINIMUM OF 48 IN ADVANCE FOR TRAFFIC SIGNAL WORK:
1) ITS MAINTENANCE SUPERVISOR (EJ GRISSETT) - (910) 341-0837
2) SIGNAL SYSTEM MANAGEMENT ENGINEER (DENYS VIELKANOWITZ) - (910) 341-4676
3) EMERGENCY/AFTER HOURS CONTACT AN ON CALL TECHNICIAN - (910) 470-1931

PLAN PREPARED IN THE OFFICE OF:
PROGRESSIVE DESIGN GROUP, INC.
ENGINEERS • CONSULTANTS

APPROVED: DocuSigned by: Tim Arey DATE: 11/12/2014

SEAL
NORTH CAROLINA PROFESSIONAL SEAL 025465 ENGINEER TIM AREY

DIVISION OF HIGHWAYS • STATE OF NORTH CAROLINA • DEPARTMENT OF TRANSPORTATION • WORK ZONE TRAFFIC CONTROL

TRANSPORTATION MANAGEMENT PLAN
3RD STREET CLOSURE DETAIL