PROJ. REFERENCE NO.	SHEET NO.
B-5103	TMP-5

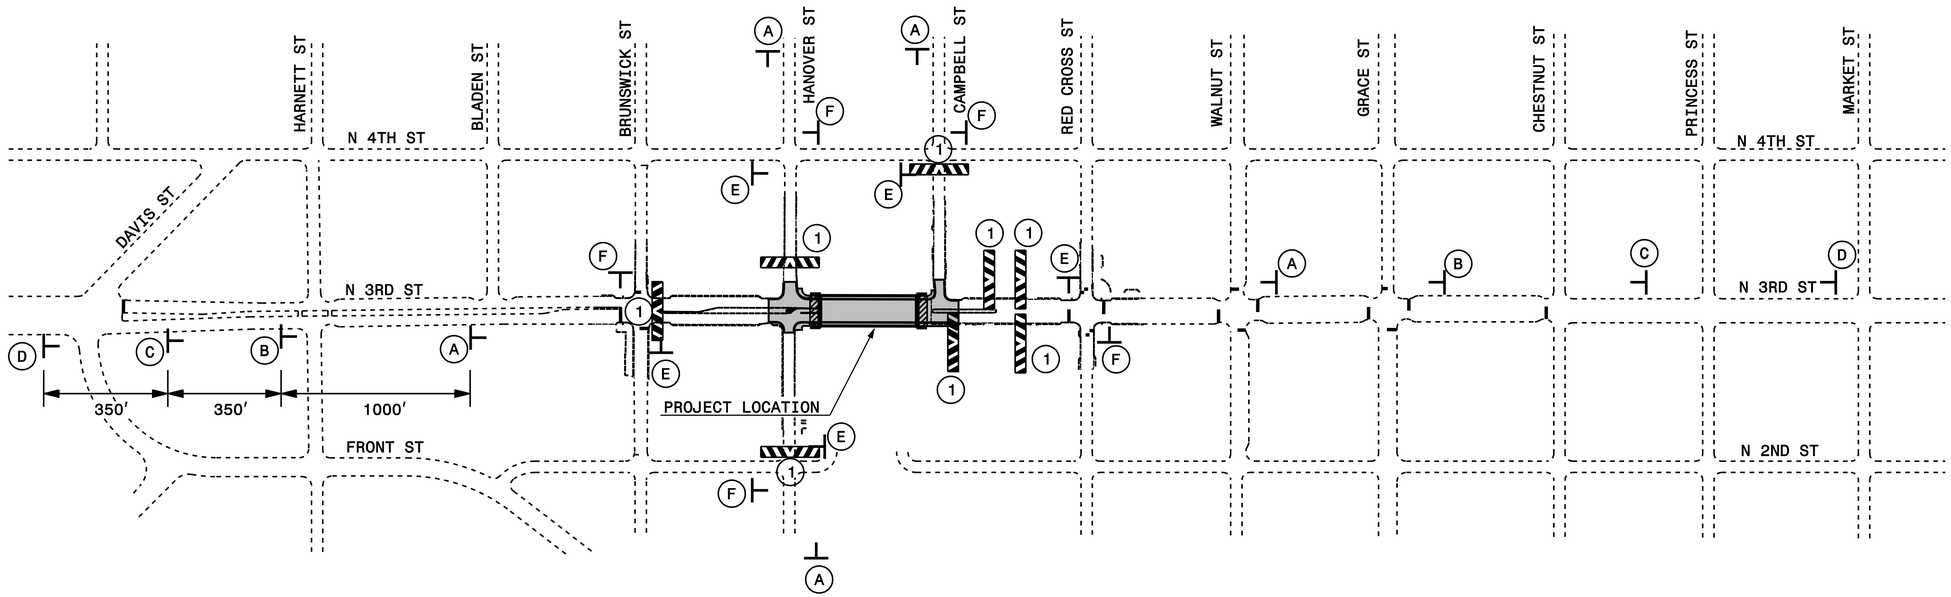

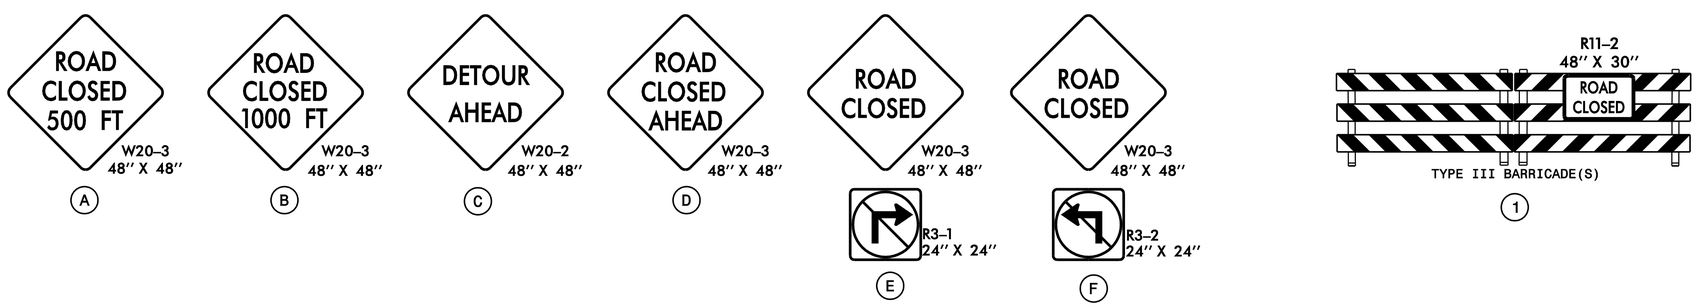

SEE SHEETS TMP-6 AND TMP-7 FOR TRAFFIC CONTROL DEVICE DETAILS

PLAN PREPARED IN THE OFFICE OF:

PROGRESSIVE DESIGN GROUP, INC.

ENGINEERS • CONSULTANTS

APPROVED: DocuSigned by: Tim Ilvey DATE: 11/12/2014

SEAL

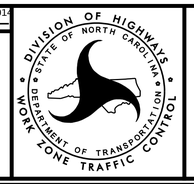

TRANSPORTATION MANAGEMENT PLAN
3RD STREET
CLOSURE OVERVIEW